




DAFTAR PUSTAKA

1. Prof.Dr.Bimo Walgito; PENGANTAR PSIKOLOGI UMUM,Penerbit Andy Yogyakarta
2. Artikel “Kenikmatan di Spa”, Majalah Tata Rias no 171, 1996
3. Crissie Painel-Malik, Secret of the Home SPA,2003,Penerbit Prestasi Pustaka Jakarta
4. SPA, Mantra Baru Para Pemuja Pemeliharaan Tubuh, Kompas 11 Juni 2000
5. Griya Arsi, Health Spa Eksklusif, No.244/048 Desember 2003
6. Majalah Nirmala, Maret,2005
7. Majalah SPA Indonesia 03 Agustus 2005
8. Marsum,W.Restoran dan Segala Permasalahan.Edisi 4.Yogyakarta : Andi, 2005
9. Soekresno. Management.Food and Beverage, Service Hotel. Jakarta : PT.Gramedia Pustaka
- 10.desiree@indo.net.id, Skin Care Specialist
- 11.ARG;Isaac;Pendekatan Kepada Perancangan Arsitektur,1986;Intermatra, Bandung
12. Heinz Frick;FX.Bambang Suskianto;1998,Dasar-dasar eko-arsitektur 1,Penerbit Kanisius
- 13.www.accustudio.com/exchange/tektur.php?dir=stone_based_textures
14. Kaina;Colour Theraphy Pengaruh dan Kekuatan Warna dalam Kehidupan,2004; Enigma publishing
15. Harry Gon; E.Mayariani; Adrianto Budiarsa; Robertus Pawang, Serial Rumah Spesial / Kombinasi Warna
16. Ching, Francis.,2000,Bentuk, Ruang, dan Tatahan, Jakarta : Penerbit
17. Satwiko, Prasasto.,2004, Fisika Bangunan 2, Edisi 1, Yogyakarta : Andi Offset




18. Lou Mitchel, The Shape Of Space, Van nostrand Reinhold, New York, 1996
19. Frank H. Mahnke dan Rudolf H. Mahnke, “Color and Light In Man Made Environment”
20. <http://asyharahap.blogspot.com/2009/12/sifat-dan-kesan-bahan-bangunan.html>
21. Interior Design Magezine, Periode Juli 1997
22. www.kominfo.palembang.go.id/?nmodul=halaman&judul=rumah.rakit
23. www.rumahadat.blog.com/2012/06/23/rumah-adat-palembang/
24. www.adewaych.blogspot.com/rumah-adat-limas.html/
25. Arifinhaka.blogspot.com/2012/01/karyailmiah-rumah-ulu.html/
26. Majalah Asri
27. Skripsi Francisca Christiani, 2001 Beauty Center For Body And Soul
28. Skripsi Alvina Puspitasari, 2006 Pusat Kebugaran dan Kecantikan Wanita di Yogyakarta
29. www.google.com

Novotel Palembang

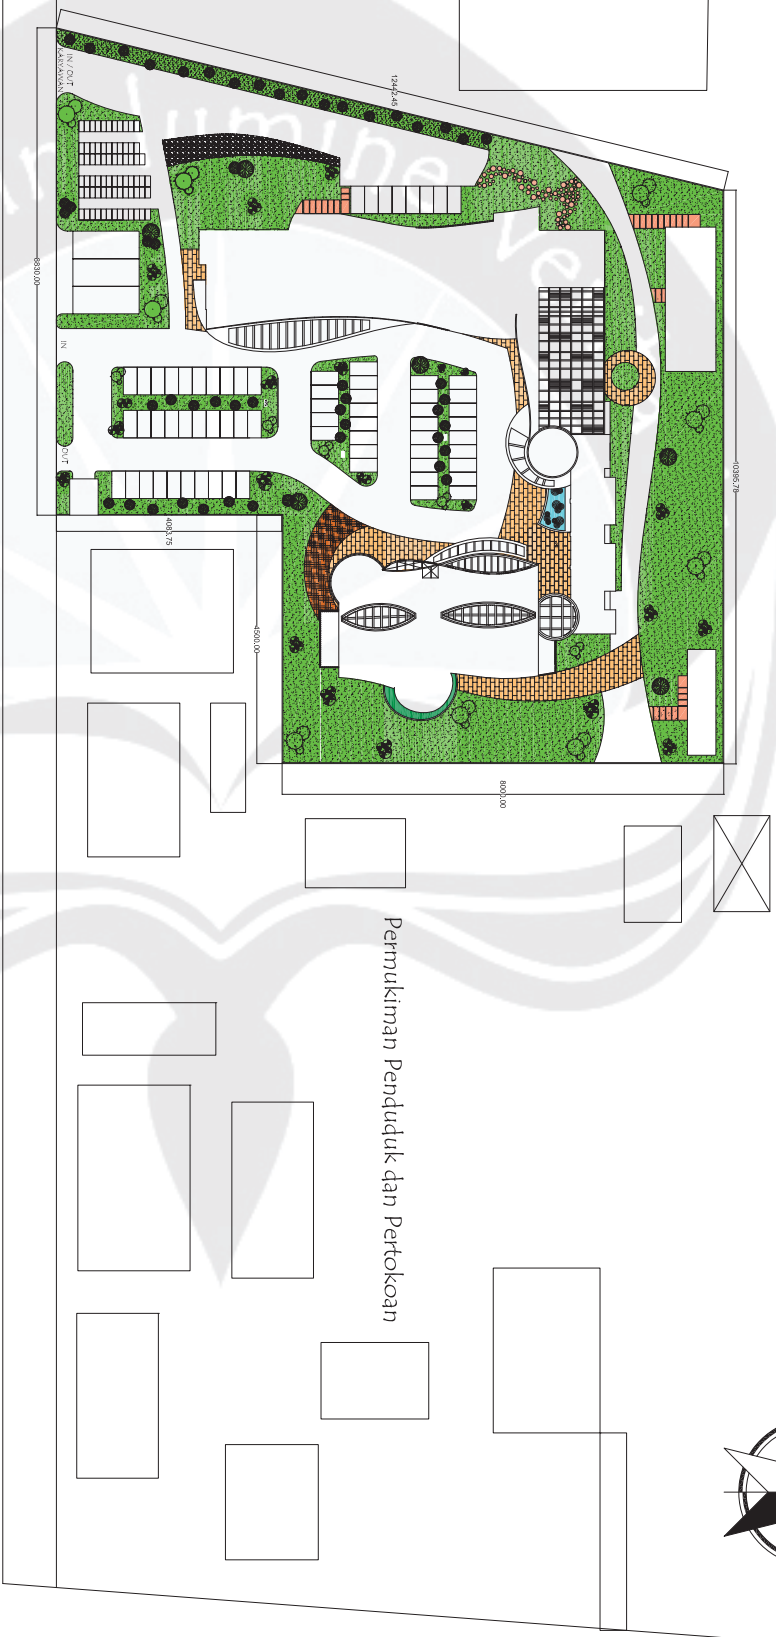

Jl. Sukanto


Pertokoan

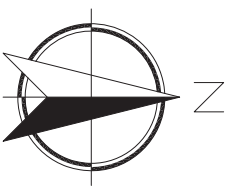




KETERANGAN

- | | |
|--|-----------------|
| 1 Shopping Arcade | 33 Toilet Hotel |
| 2 Hall Shopping Arcade dan Office | 34 Resepsionis |
| 3 Toilet Pengunjung Shopping Arcade Pria | 35 Front Office |
| 4 Toilet Pengunjung Shopping Arcade Wanita | 36 Loker Kary |
| 5 Indoor Coffe Shop | 37 Ruang Lau |
| 6 Kitchen Bar Coffe shop | 38 Gudang Ho |
| 7 Gudang Coffe Shop | 39 Ruang Pen |
| 8 Toilet Coffe Shop | 40 Ruang Tun |
| 9 Outdoor Coffe shop | 41 Ruang Tun |
| 10 Ruang Penerimaan dan Kasir Restaurant | 42 Ruang Kon |
| 11 Ruang Makan Indoor Restaurant | 43 Toilet Peng |
| 12 Toilet Restaurant Pria Lt 1 | 44 Loker Kary |
| 13 Toilet Restaurant Wanita Lt 1 | 45 Ruang Oba |
| 14 Dapur Restaurant | 46 Ruang Pera |
| 15 Loker Karyawan Restaurant | 47 Loker Peng |
| 16 Toilet Karyawan Restaurant | 48 Loker Peng |
| 17 Gudang Kering Restaurant | 49 Ruang ME |
| 18 Gudang Peralatan Restaurant | 50 Gudang |
| 19 Gudang Basah Restaurant | 51 Ruang Pom |
| 20 Hall Hotel dan Salon | 52 Toilet Pria |
| 21 Ruang Tunggu Salon | 53 Toilet Wan |
| 22 Kasir Salon | 54 Ruang Mak |
| 23 Area Potong Rambut | 55 Ruang Saji |
| 24 Ruang Make Up | 56 Ruang Serv |
| 25 Ruang Baju dan Ganti Baju | 57 Loker Kary |
| 26 Area Cuci Rambut | 58 Dapur Kant |
| 27 Toilet Salon | 59 Ruang Kea |
| 28 Ruang Service salon | 60 Parkiran M |
| 29 Gudang Salon | 61 Parkiran Bu |
| 30 Loker Karyawan Salon | 62 Parkiran M |
| 31 Lobby Hotel | 63 Parkiran M |
| 32 Toilet Hotel Pria | |

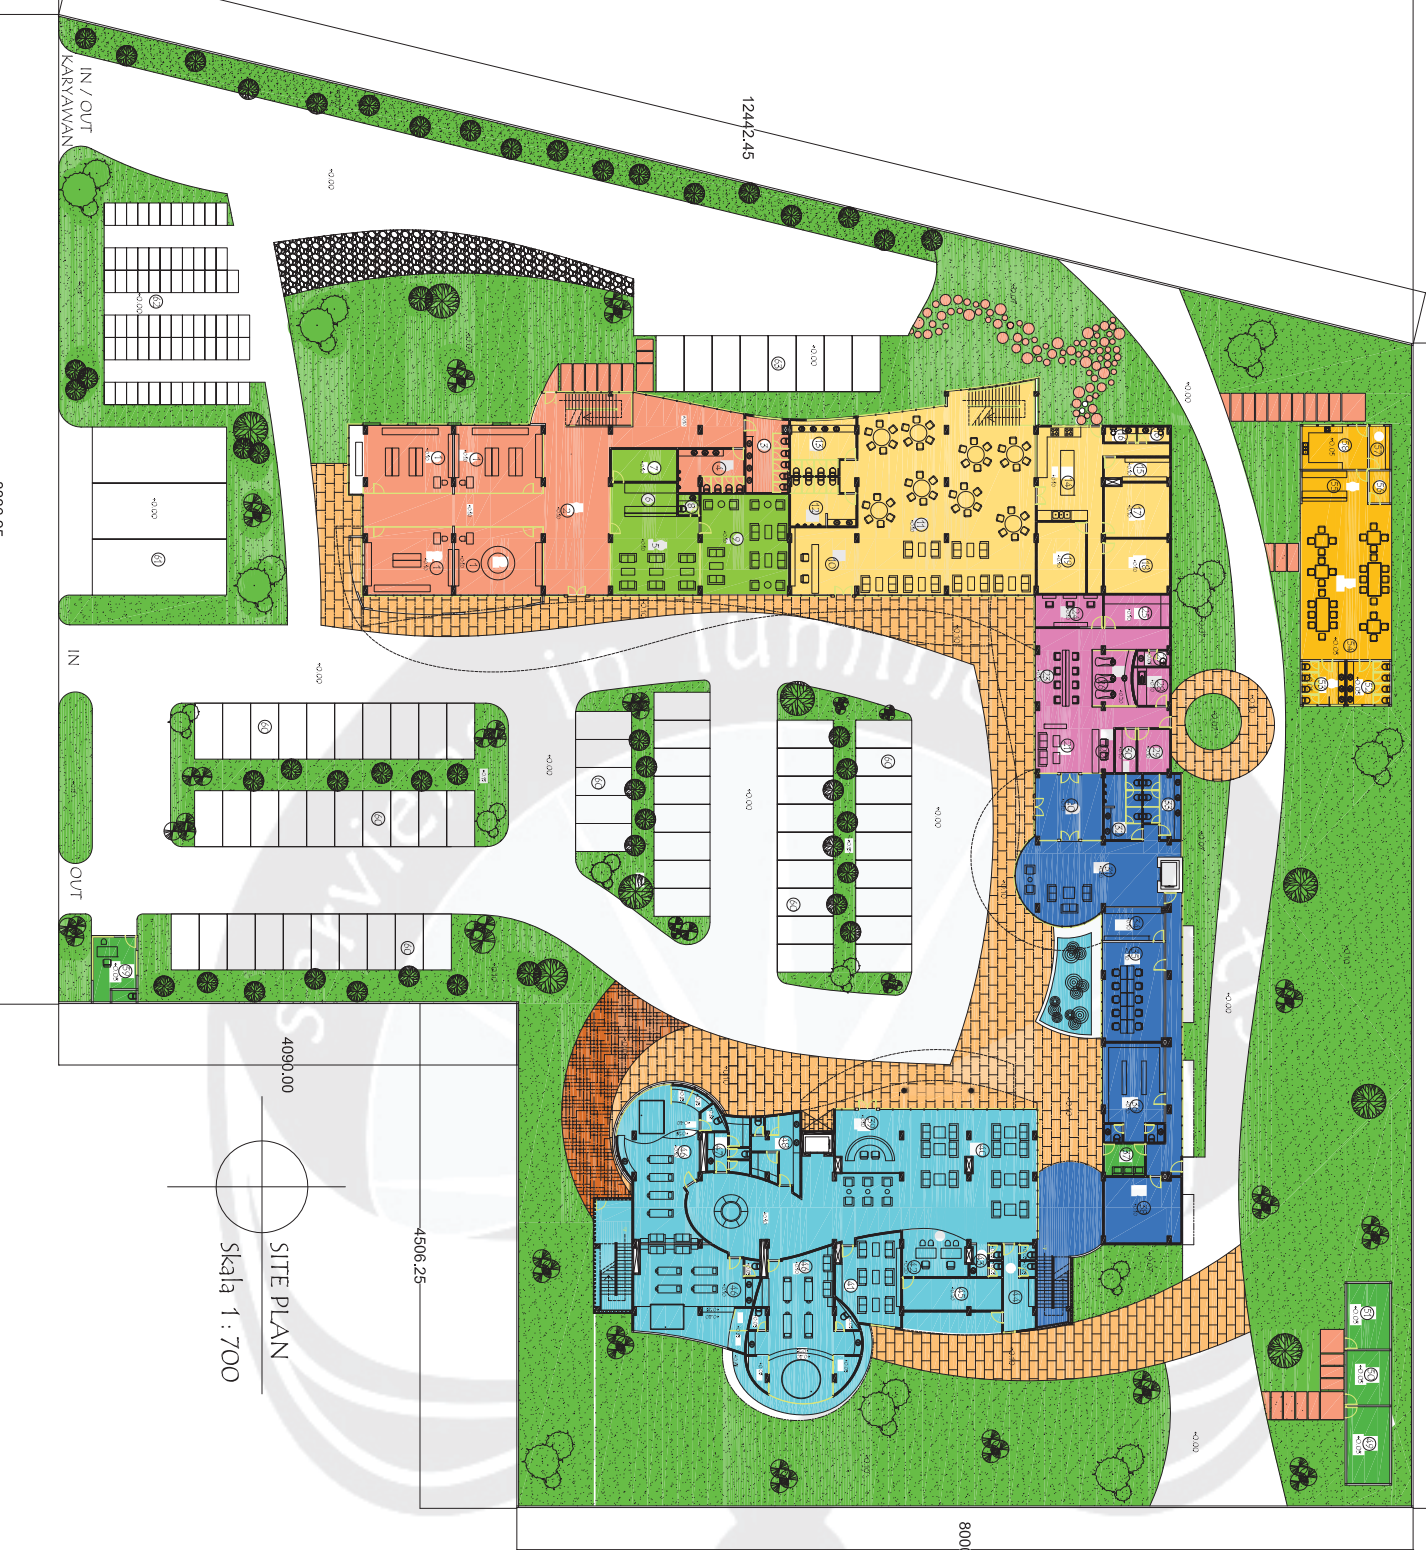


SITE PLAN

Skala 1 : 700

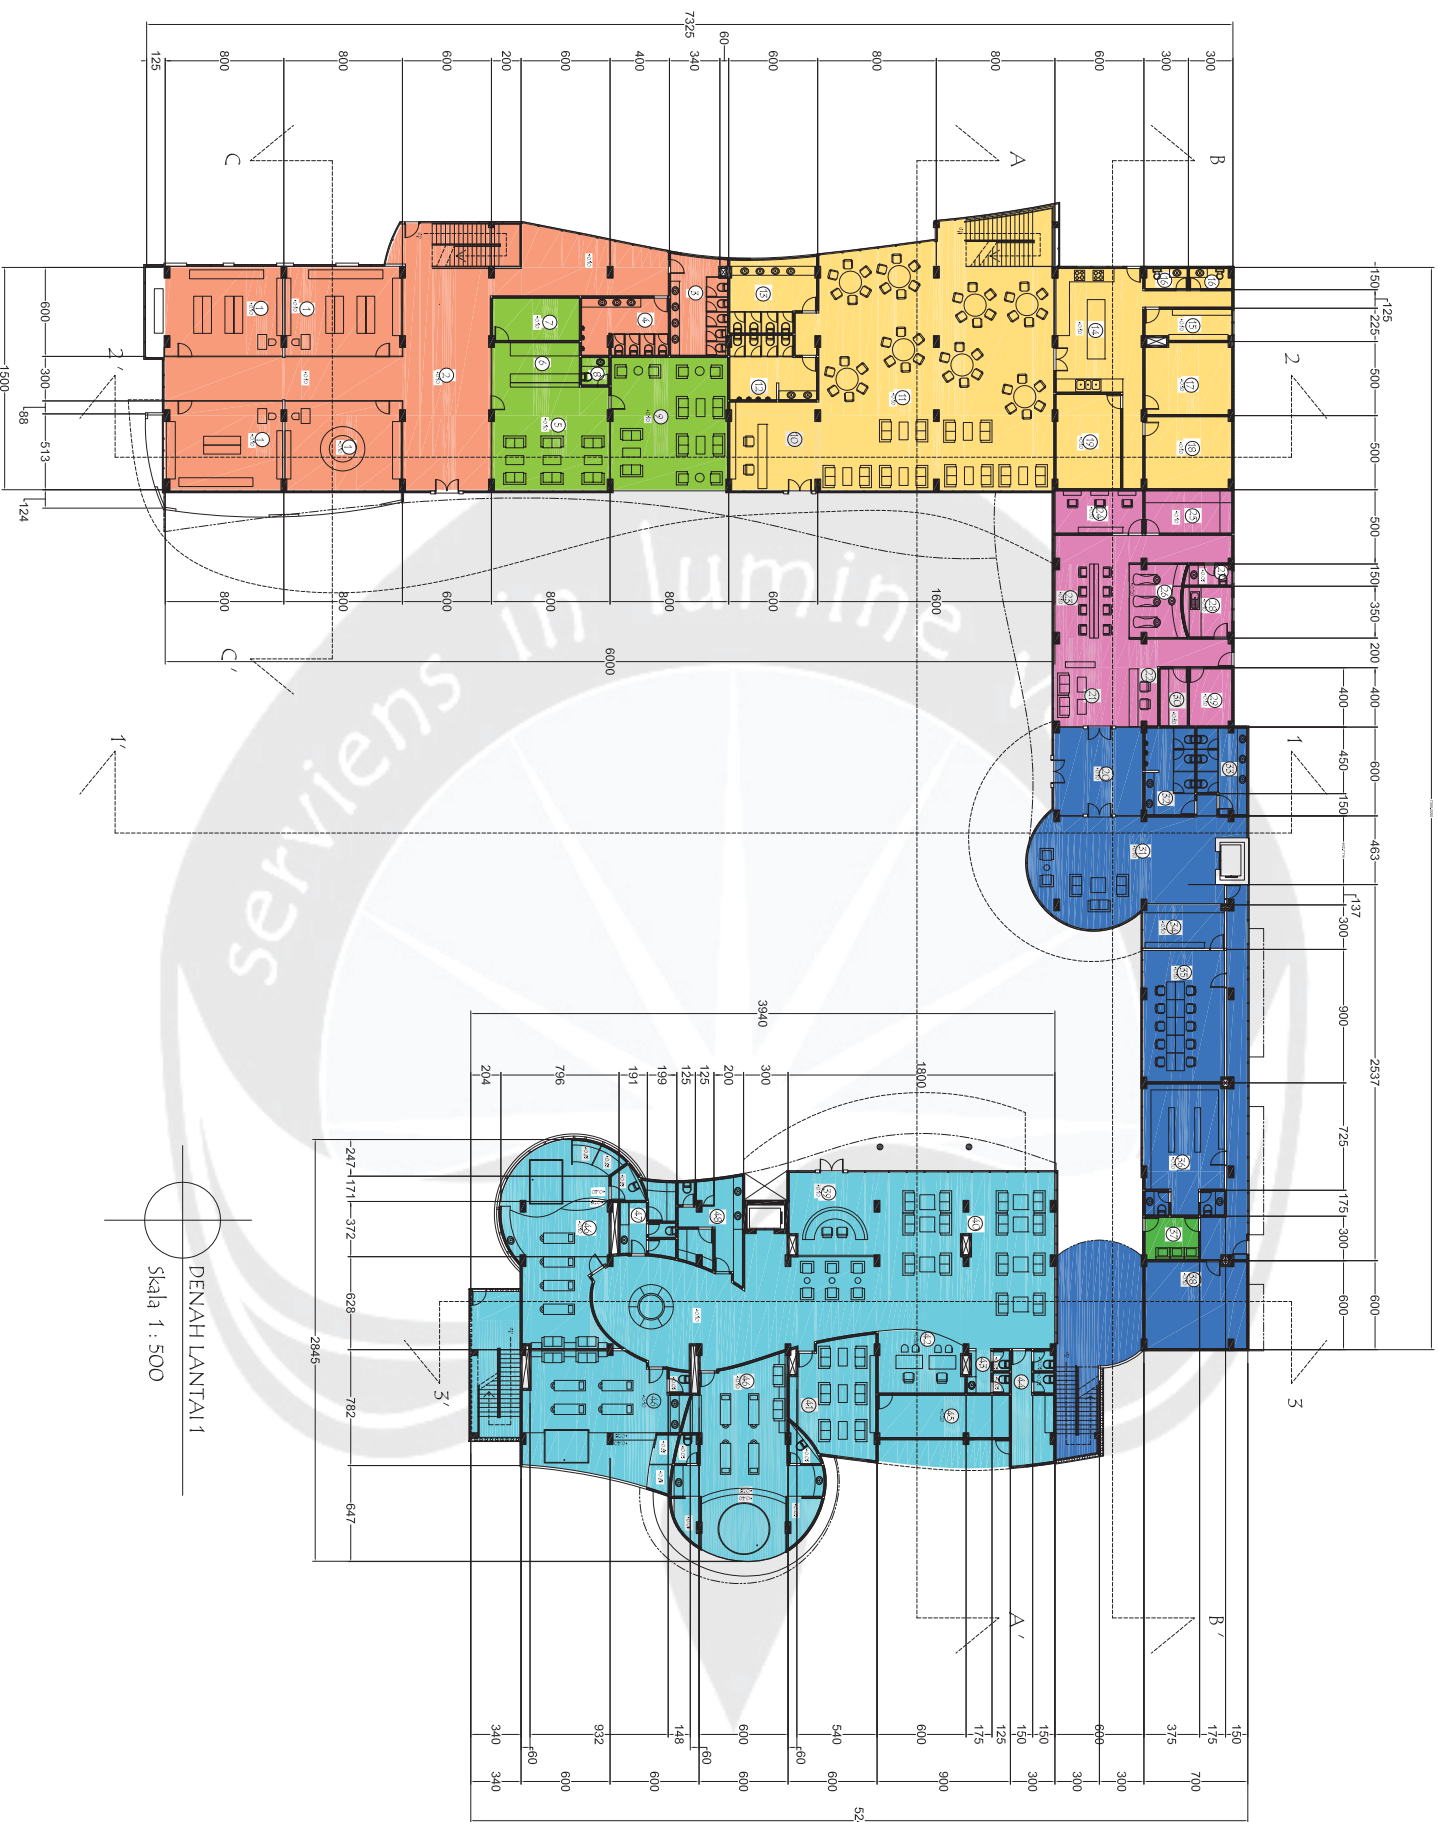


1. Shopfront
2. Hall Shop
3. Toilet Ph
4. Toilet W
5. Indoor C
6. Kitchen I
7. Gudang
8. Toilet Ar
9. Outdoor
10. Ruang Pa
11. Ruang M
12. Toilet Ph
13. Toilet W
14. Dapur Re
15. Loker Ka
16. Toilet Ka
17. Gudang
18. Gudang
19. Gudang
20. Hall Hot
21. Ruang T
22. Kasir Sal
23. Area Po
24. Ruang N
25. Ruang B
26. Area Cu
27. Toilet A
28. Ruang S
29. Gudang
30. Loker Ka
31. Lobby H
32. Toilet P
33. Toilet V
34. Resepsio
35. Front O
36. Loker Ka
37. Ruang L
38. Gudang
39. Ruang P
40. Ruang T
41. Ruang T
42. Ruang K
43. Toilet P
44. Loker Ka
45. Ruang C
46. Ruang P
47. Loker Pa

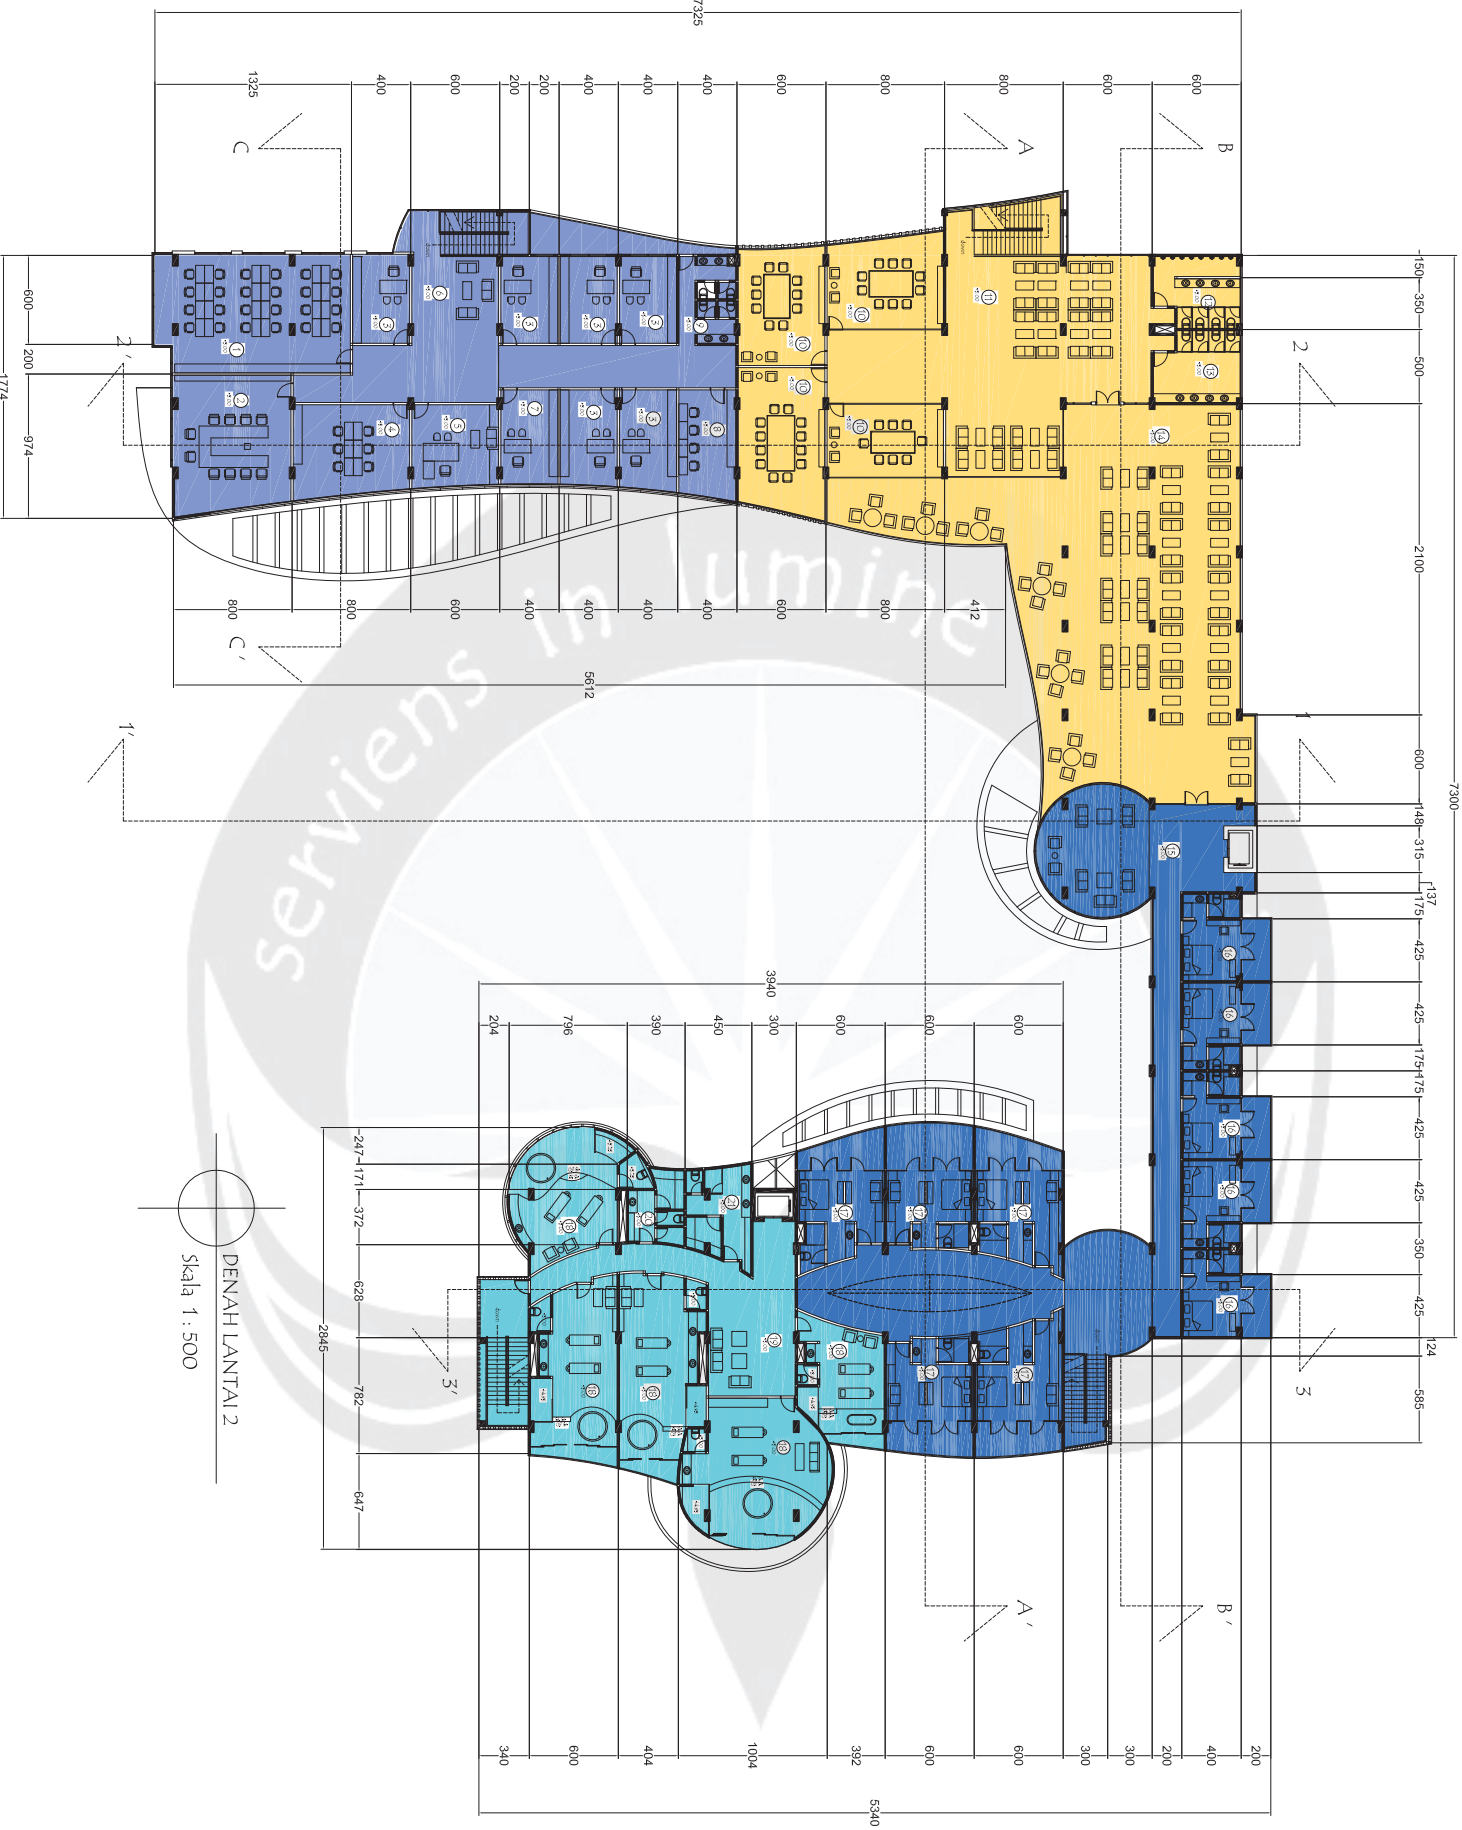

KETERANGAN

- 1 Ruang Karyawan
- 2 Ruang Rapat
- 3 Ruang Manager
- 4 Ruang Staf Operasional
- 5 Ruang Direktur
- 6 Ruang Tungku Office
- 7 Ruang General manager
- 8 Toilet Area Office
- 9 Outdoor Coffe shop
- 10 Ruang Makan Vip Restau
- 11 Ruang Makan Indoor Res
- 12 Toilet Pria Area Restaura
- 13 Toilet Wanita Area Rese
- 14 Ruang Makan Outdoor K
- 15 Ruang Duduk Hotel Lantai
- 16 Kamar Type Studio
- 17 Kamar Type One Bed Ro
- 18 Ruang Perawatan Couple
- 19 Ruang Duduk SPA Lantai
- 20 Loker Pengunjung Pria L
- 21 Loker Pengunjung Wanita

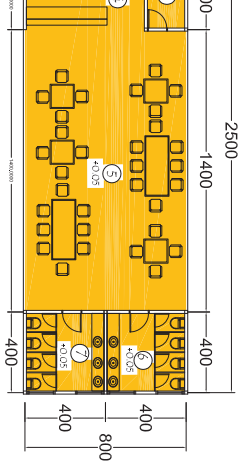


KETERANGAN

- 1 Dapur Kantin
- 2 Loker Karyawan Kantin
- 3 Ruang Service
- 4 Ruang Saji dan Kasir
- 5 Ruang Makan Kantin
- 6 Toilet Pria Area Kantin
- 7 Toilet Wanita Area Kantin

DENAH KANTIN

Skala 1 : 400

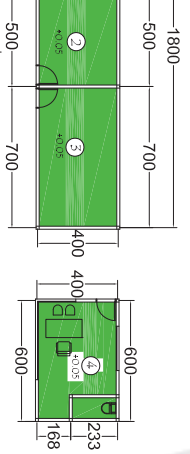


KETERANGAN

- 1 Ruang Pompa
- 2 Gudang
- 3 Ruang ME
- 4 Ruang Keamanan

DENAH AREA SERVICE

Skala 1 : 400

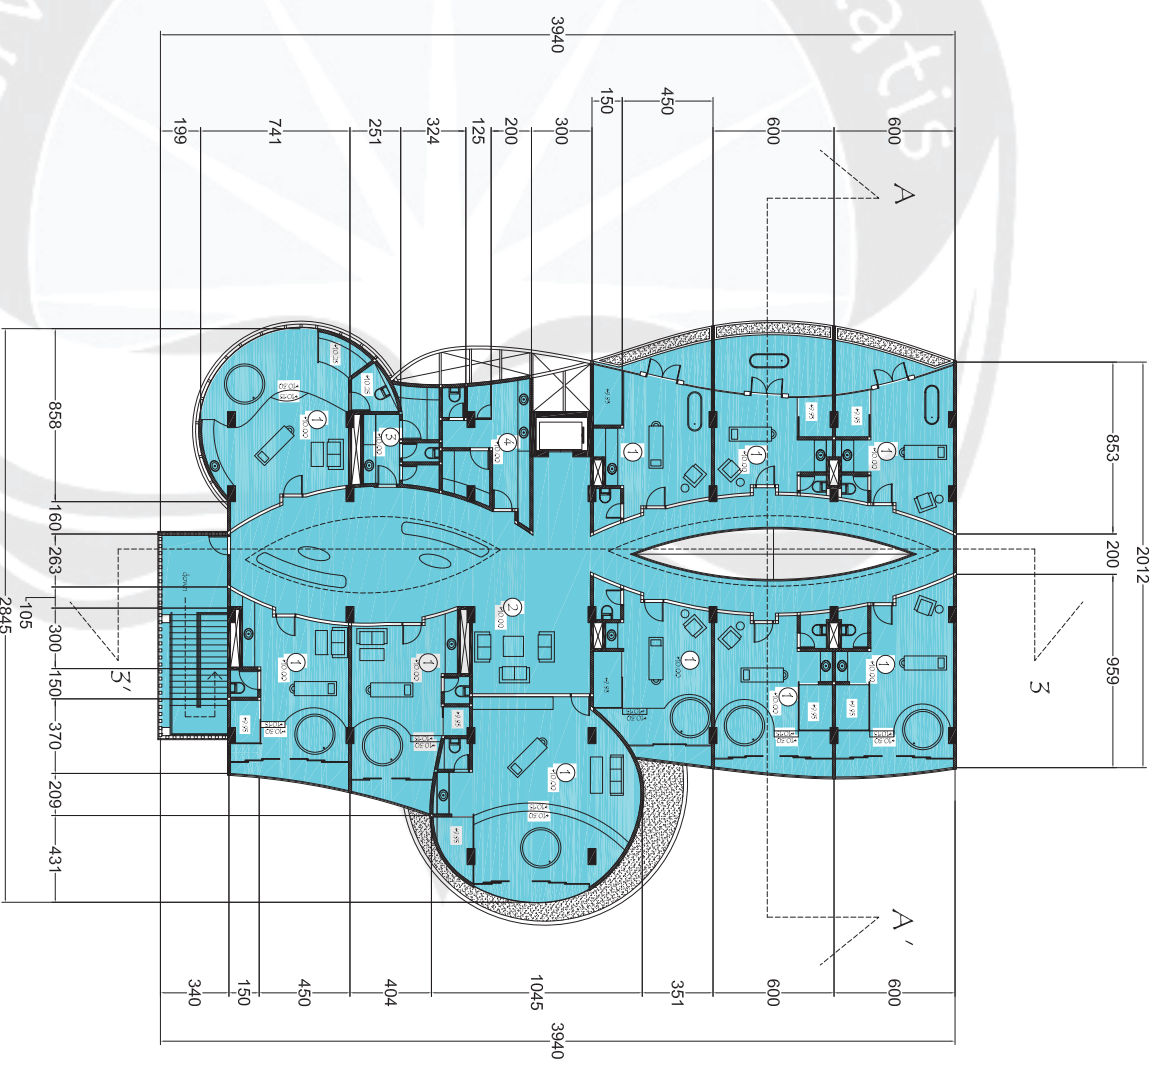

KETERANGAN

- 1 Ruang Perawatan
- 2 Ruang Duduk Staf
- 3 Loker Pengunjung
- 4 Loker Pengunjung

DENAH LANTAI 3


Skala 1 : 400






AREA SPA

AREA KANTIN

AREA SERVICE

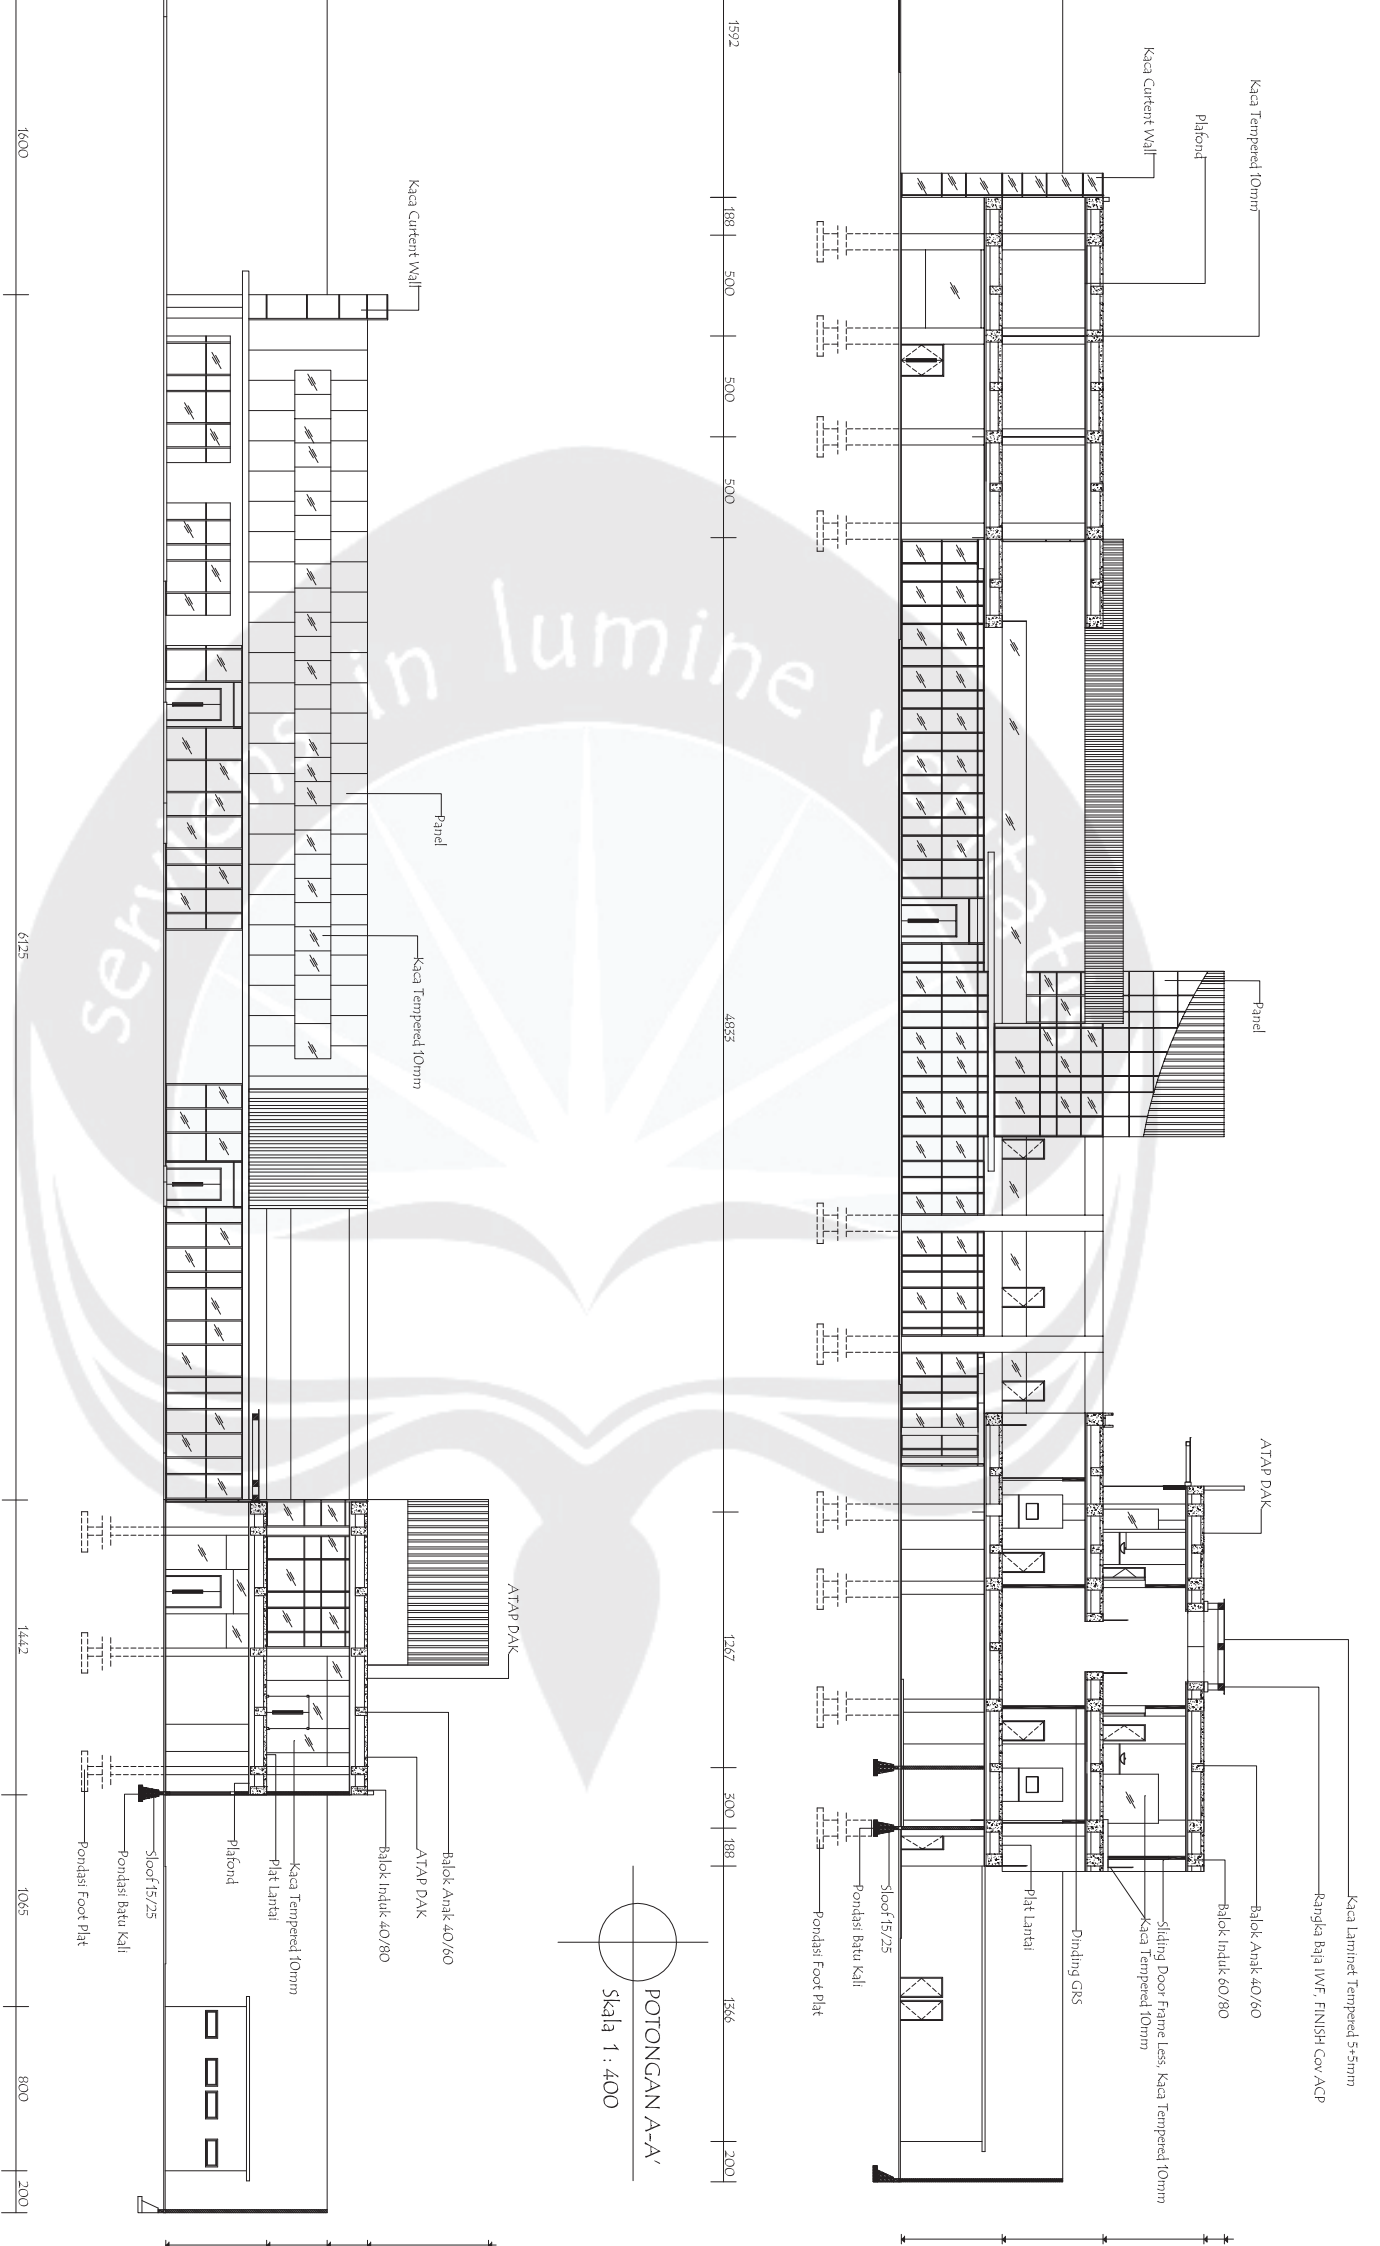


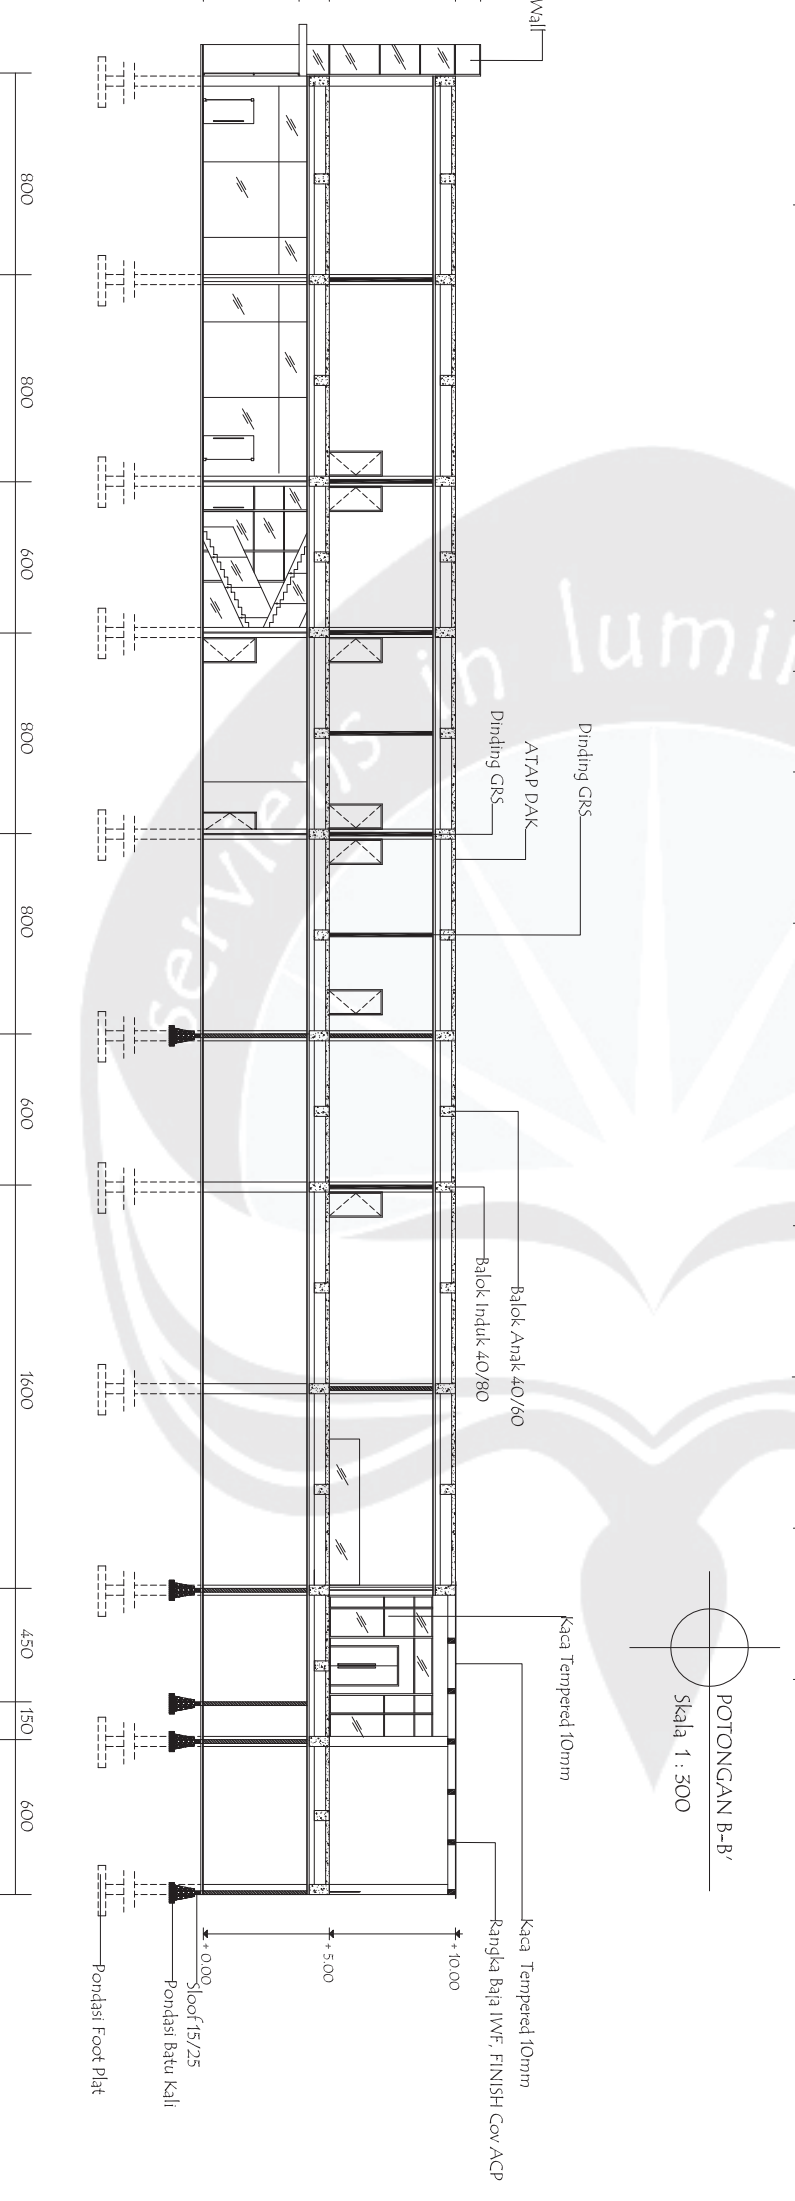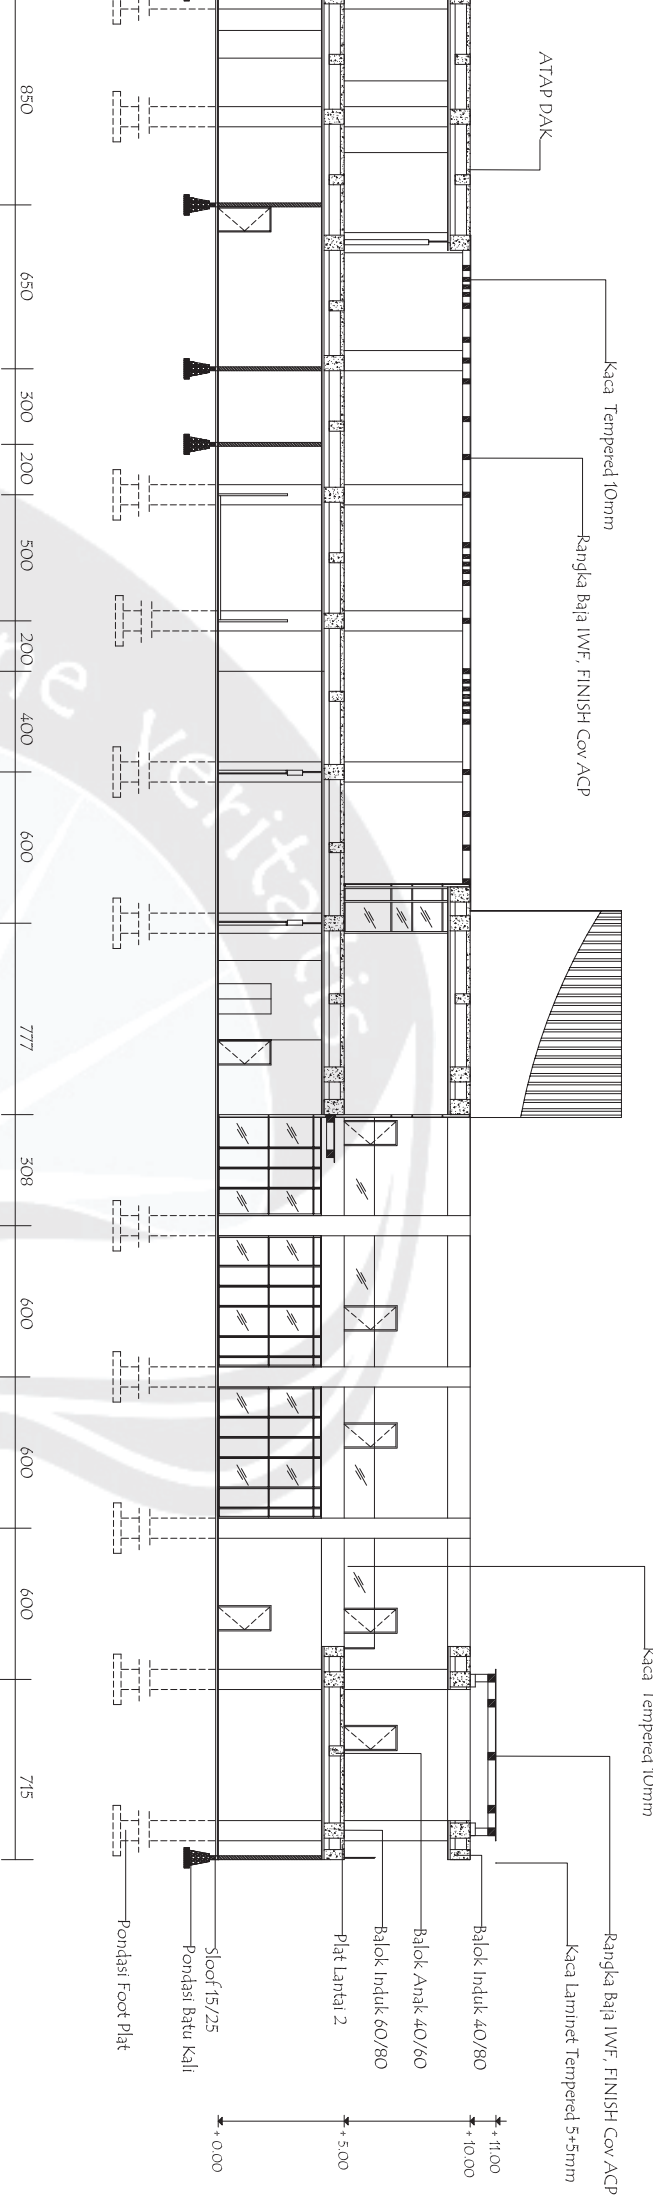

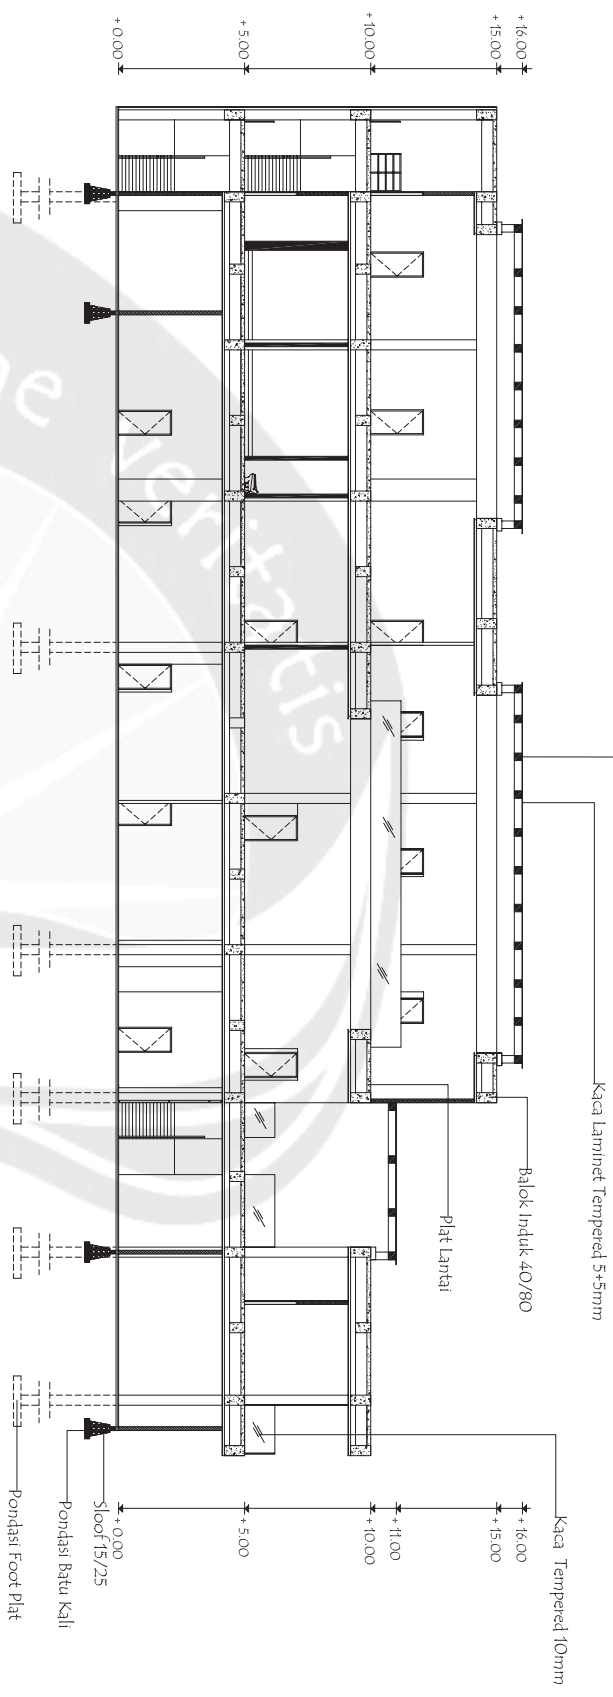


POTONGAN 3-3'

Skala 1 : 300

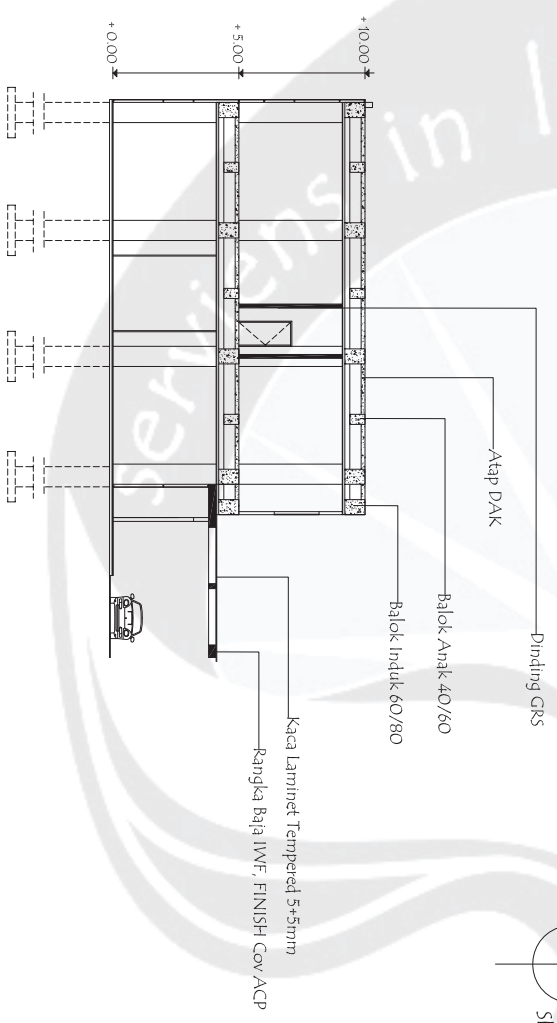


POTONGAN C-C'

Skala 1 : 300

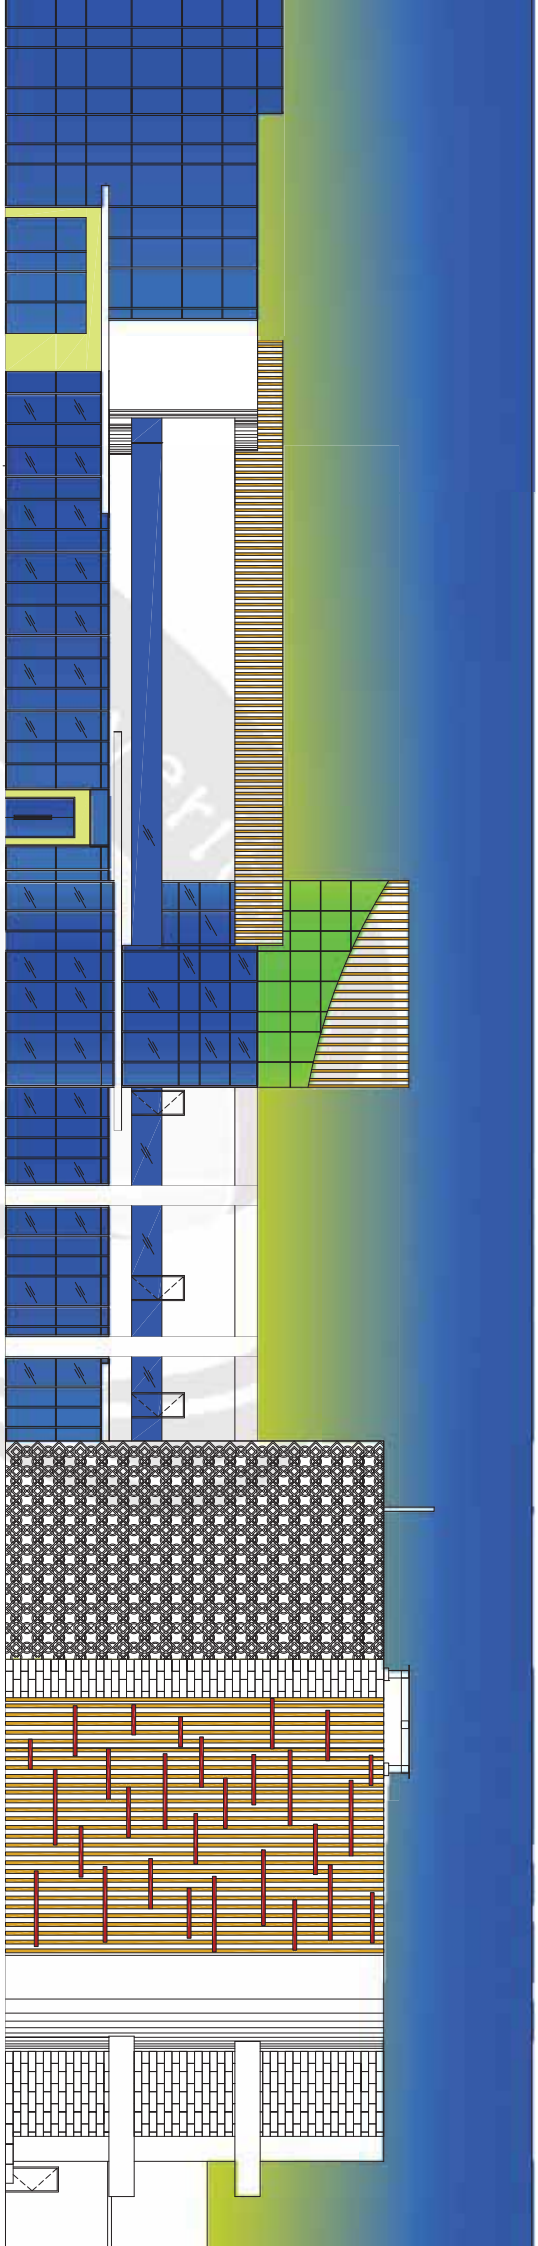


TAMPAK DEPAN

Skala 1 : 300

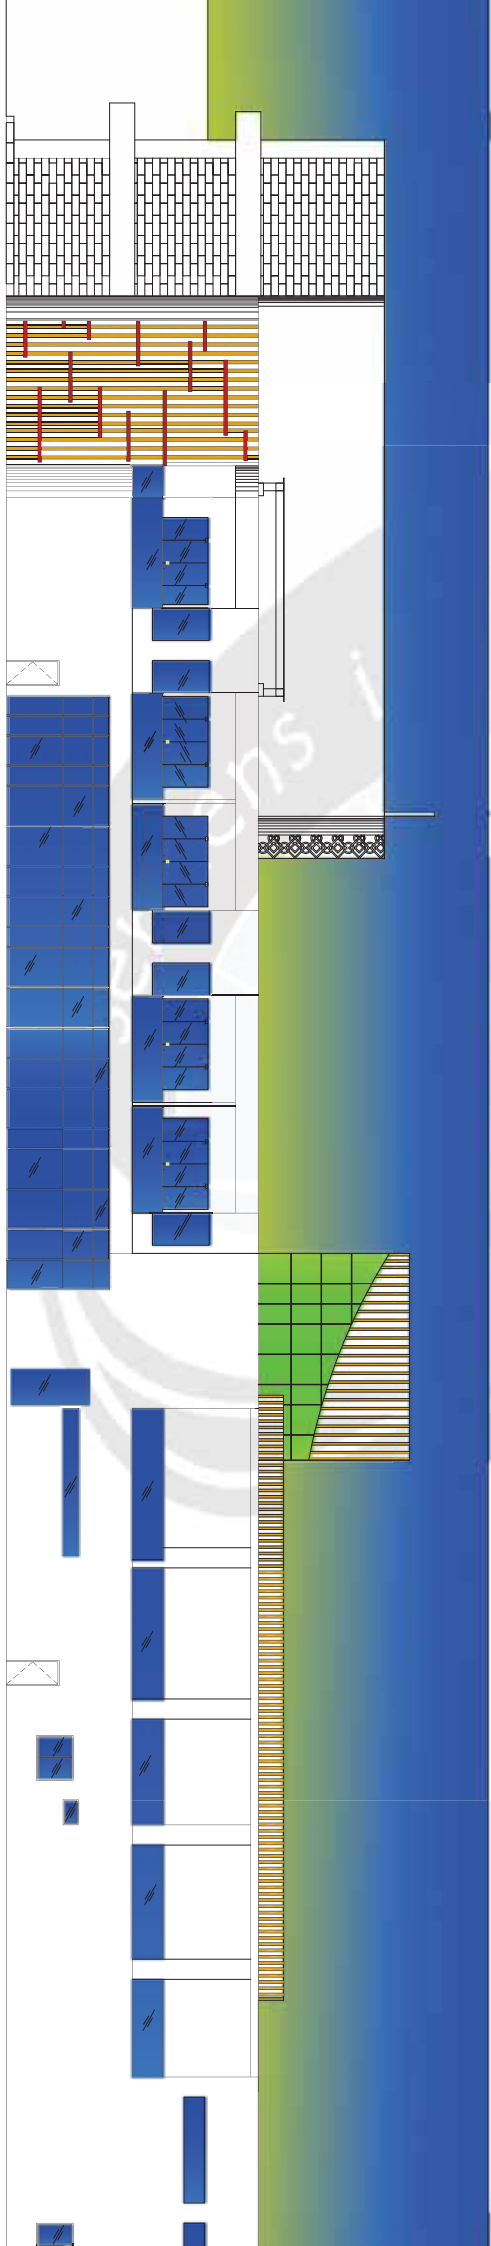


TAMPAK BELA

Skala 1 : 300

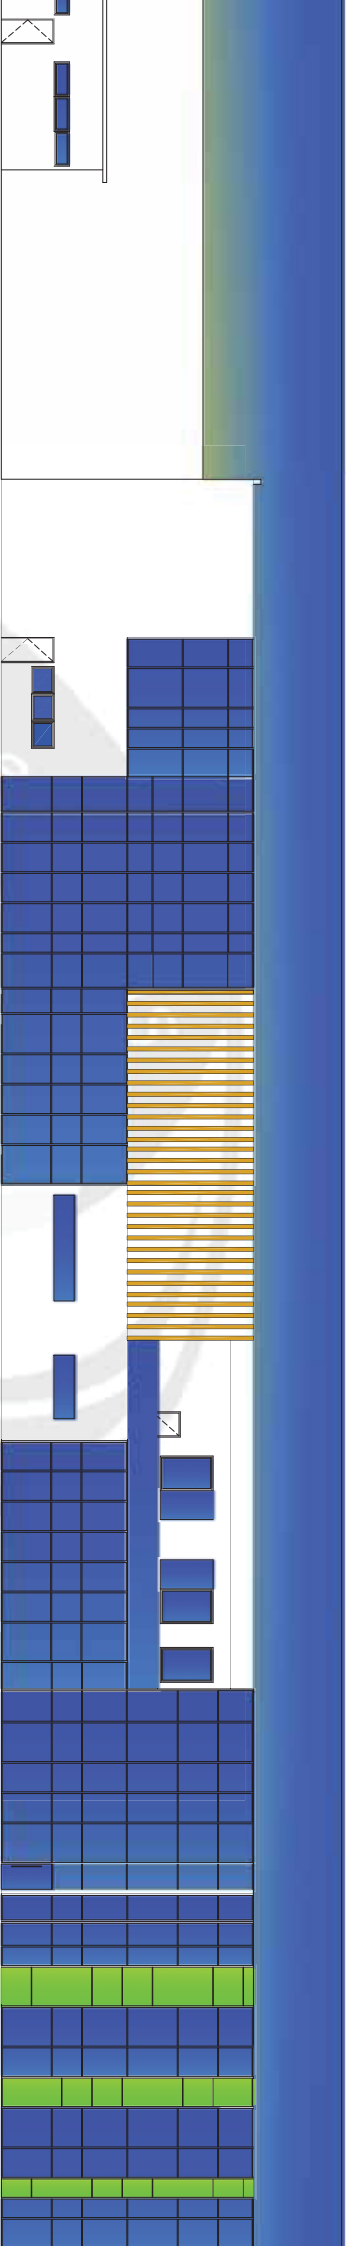


TAMPAK SAMPING KIRI S

Skala 1 : 300:

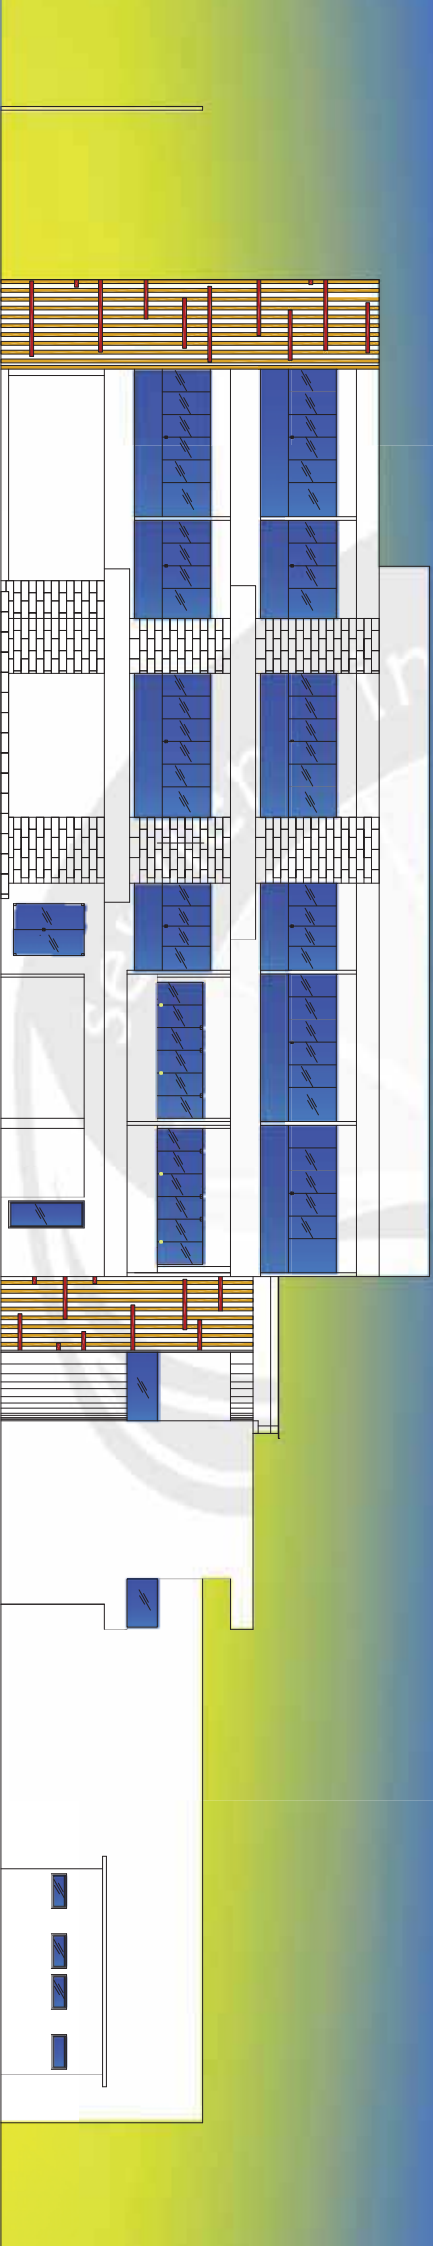


TAMPAK SAMPING KANAN SITE


Skala 1 : 300

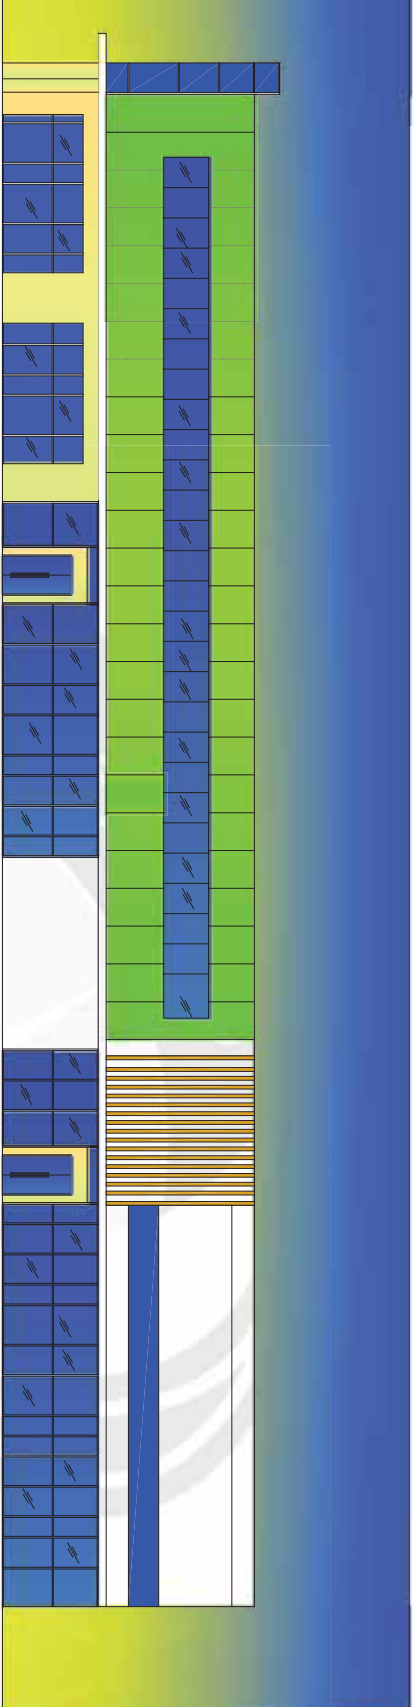


TAMPAK A
Skala 1 : 300

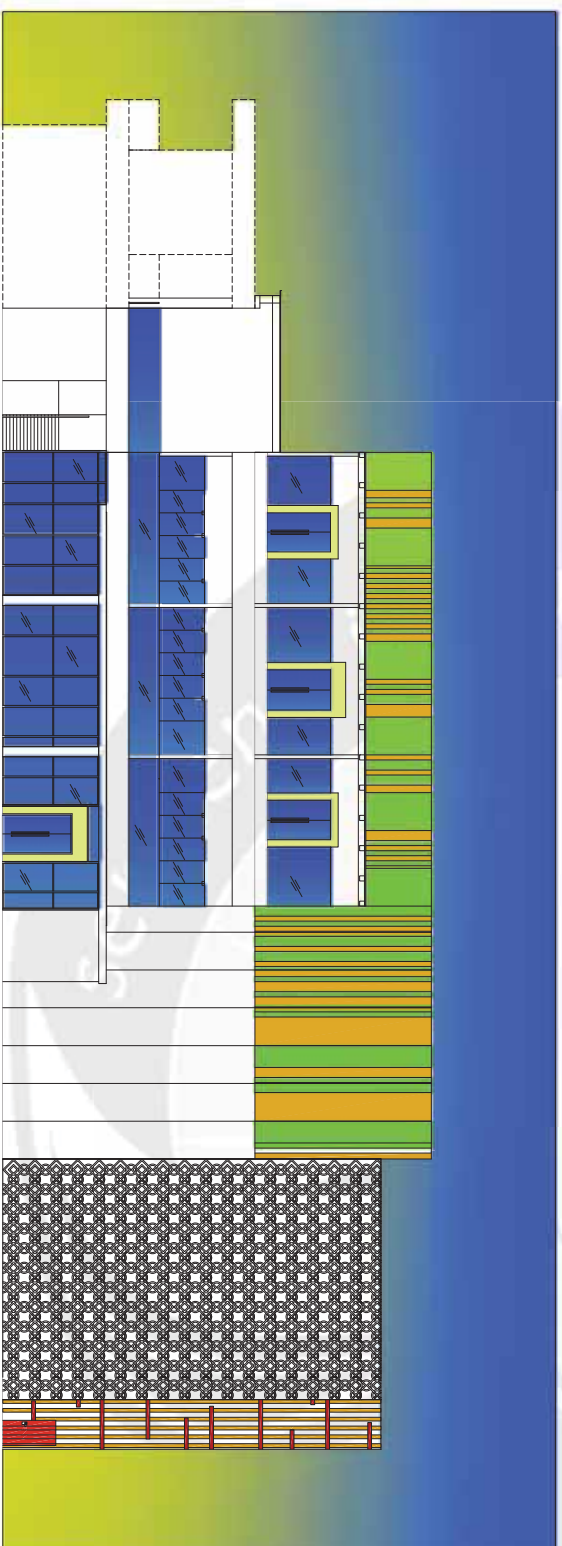



TAMPAK B
Skala 1 : 300

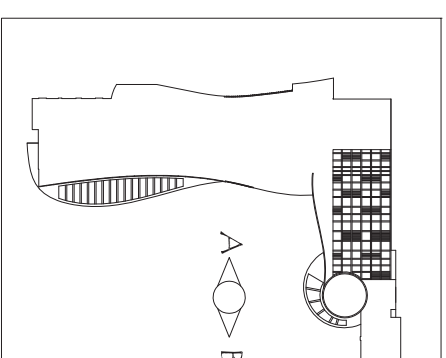

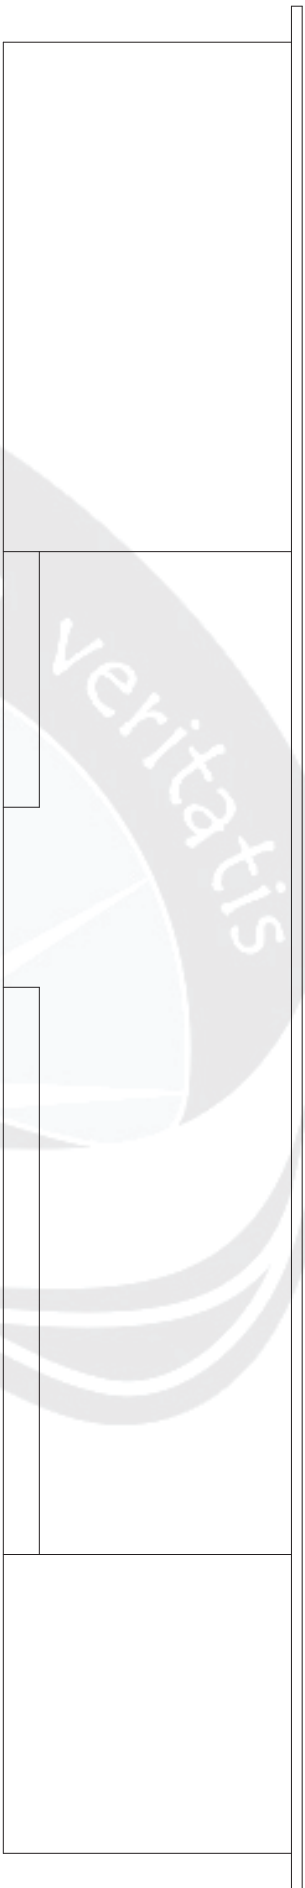



TAMPAK DEPAN DAN BELAKANG KANTIN

Skala 1 : 100

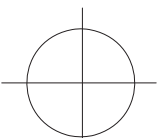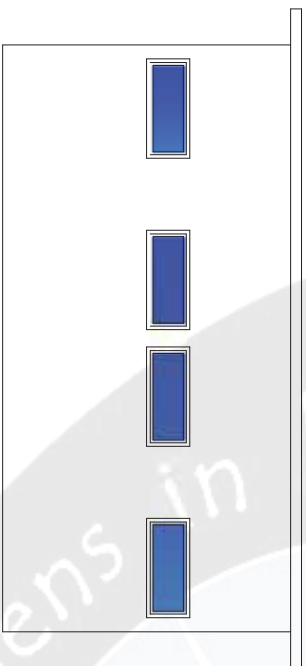


TAMPAK SAMPING KANAN KANTIN

Skala 1 : 100

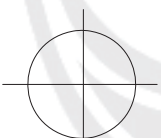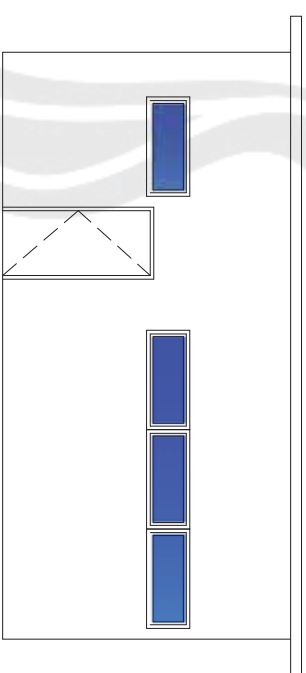

TAMPAK SAMPING KIRI KANTIN


Skala 1 : 100

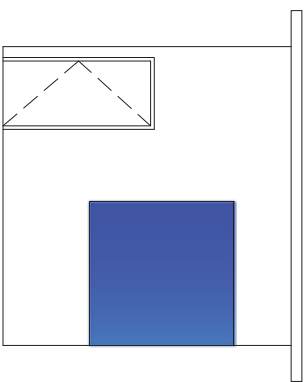


TAMPAK SAMPING KIRI POS KEAMANAN
Skala 1 : 100



TAMPAK SAMPING KANAN POS KEAMANAN
Skala 1 : 100

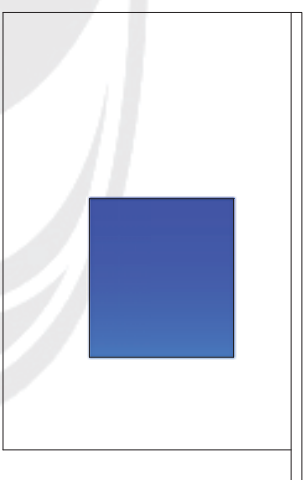


TAMPAK BELAKANG POS KEAMANAN
Skala 1 : 100

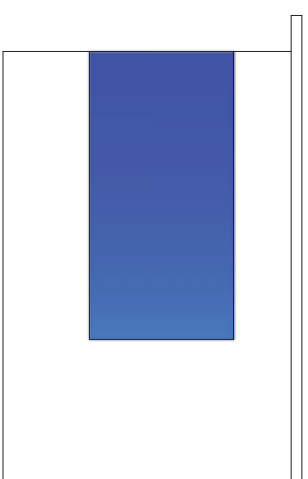

TAMPAK DEPAN POS KEAMANAN
Skala 1 : 100




TAMPAK DEPAN RUANG SERVICE
Skala 1 : 100

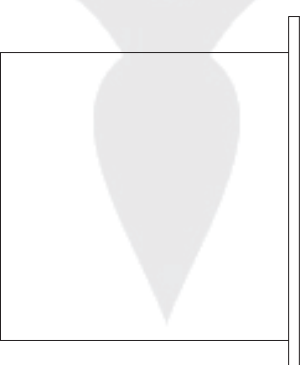

TAMPAK SAMPING KIRI SERVICE
Skala 1 : 100





TAMPAK BELAKANG RUANG SERVICE
Skala 1 : 100

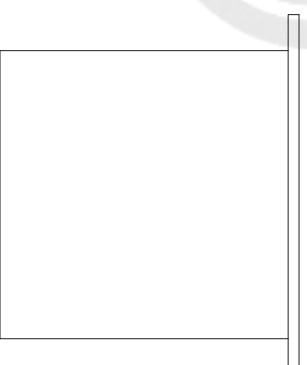


TAMPAK SAMPING KANAN SERVICE
Skala 1 : 100



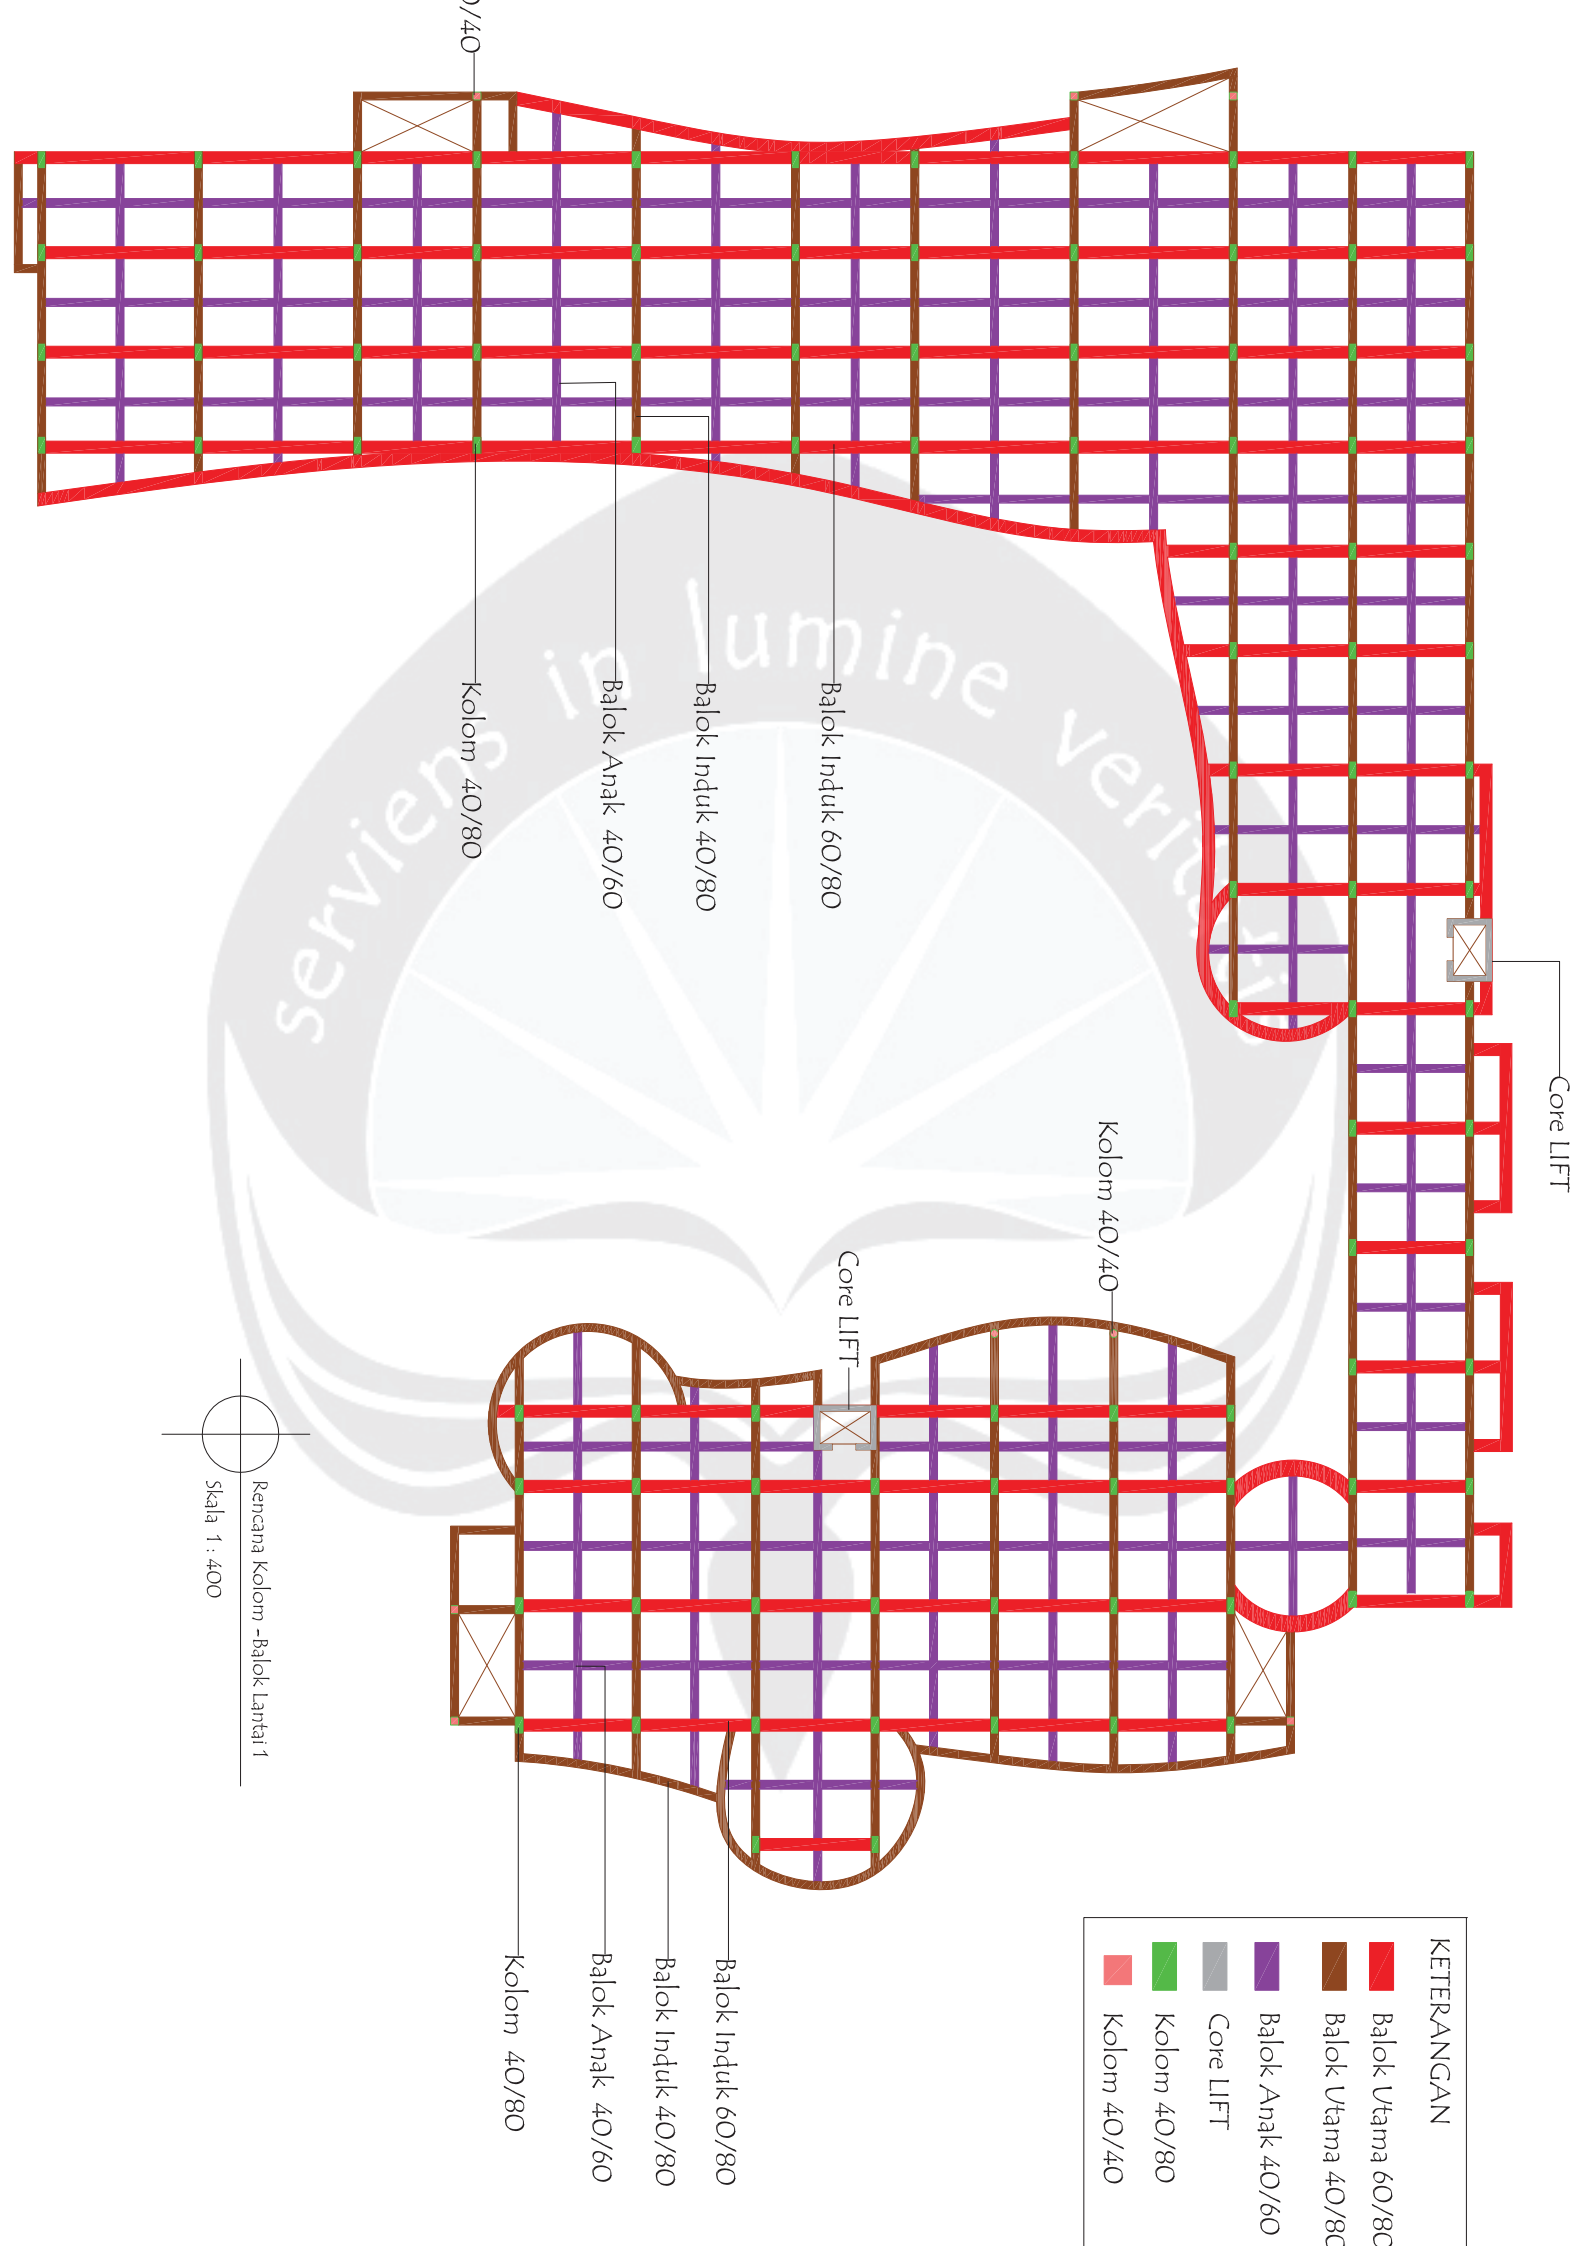

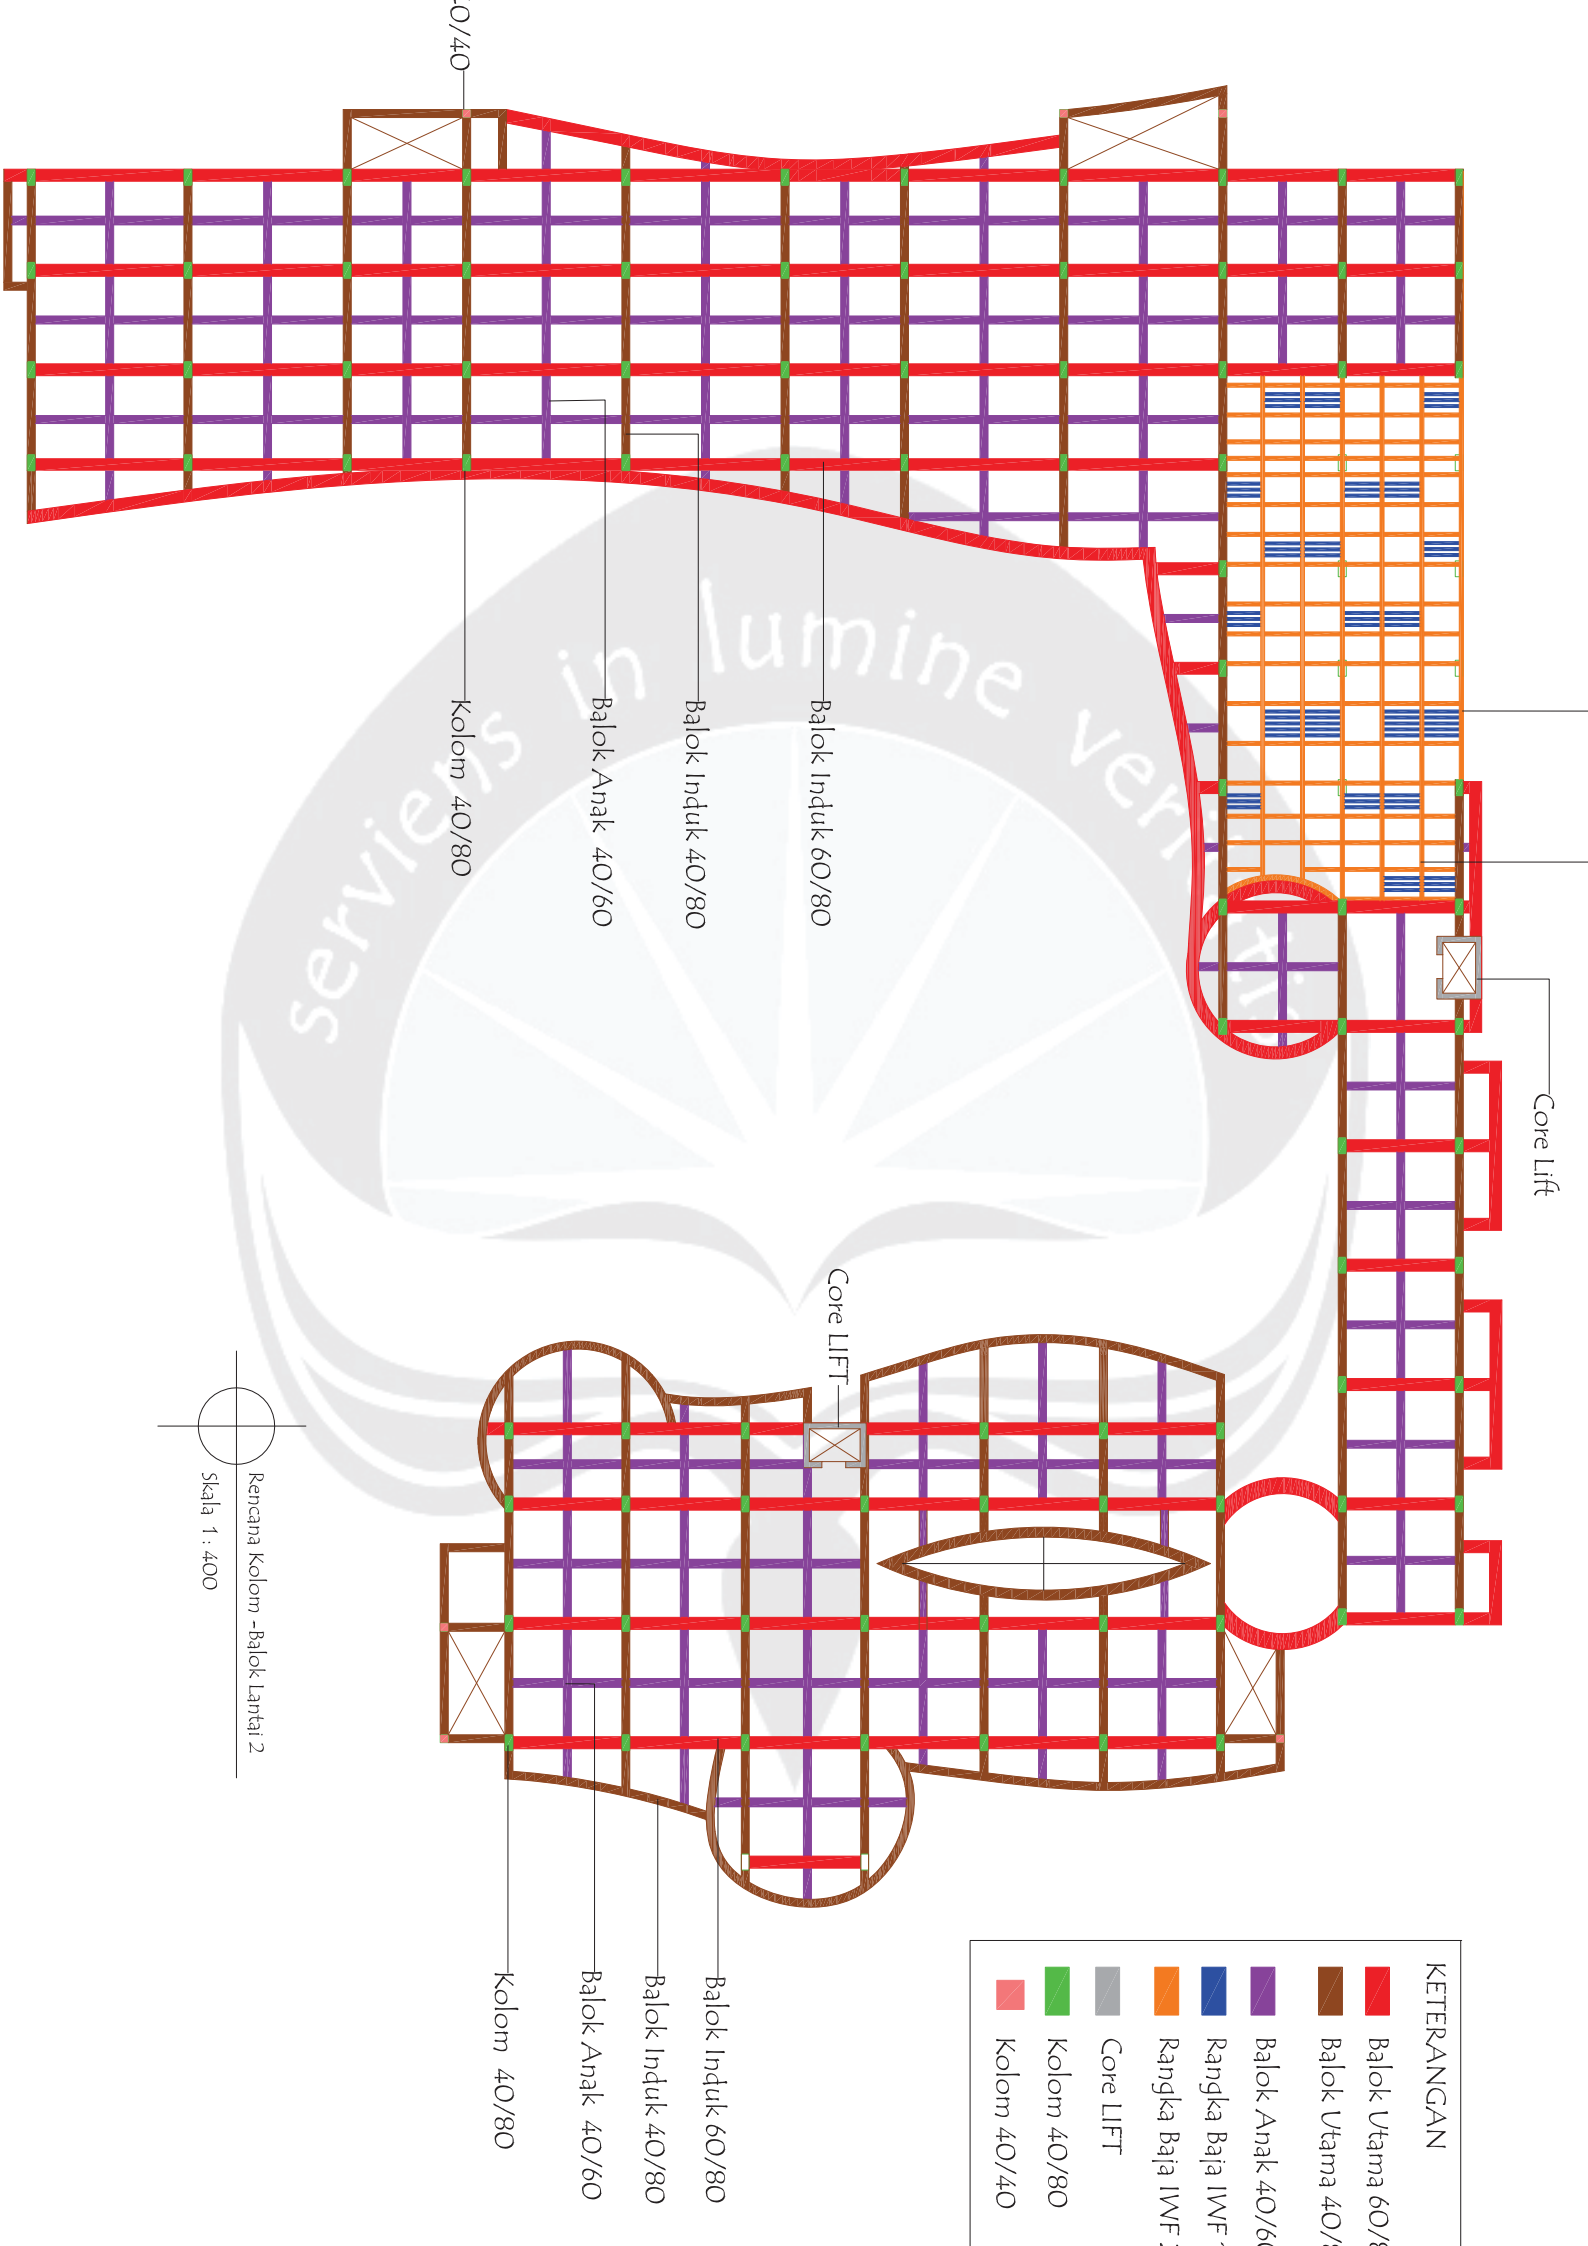

Rencana Kolom - Balok Lantai 2
Skala 1 : 400

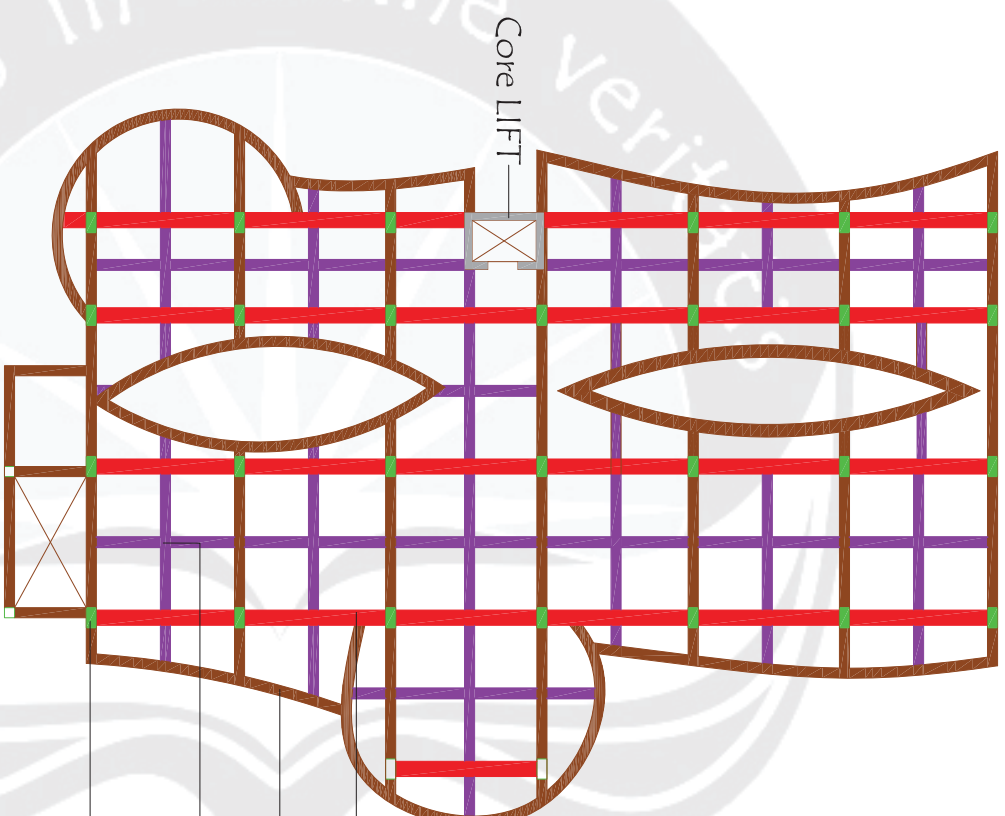

KETERANGAN	
	Balok Utama 60/80
	Balok Anak 40/60
	Balok Anak 40/60
	Core LIFT
	Kolom 40/80
	Kolom 40/40

Balok Induk 60/80



Balok Induk 40/80

Balok Anak 40/60


Kolom 40/80

Rencana Kolom - Balok Lantai 5

Skala 1 : 300

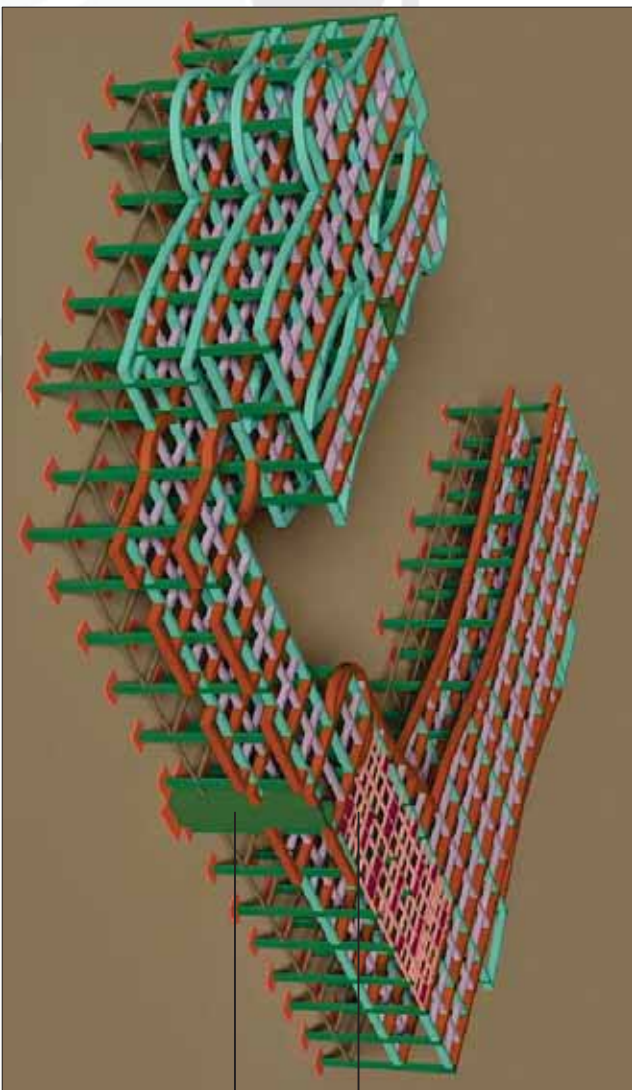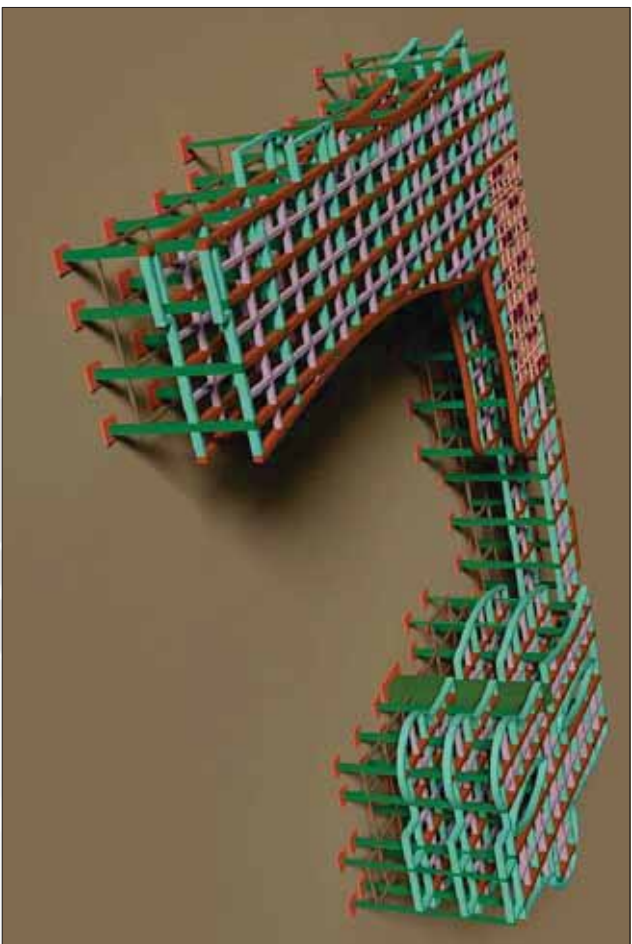


Rangka
Core L

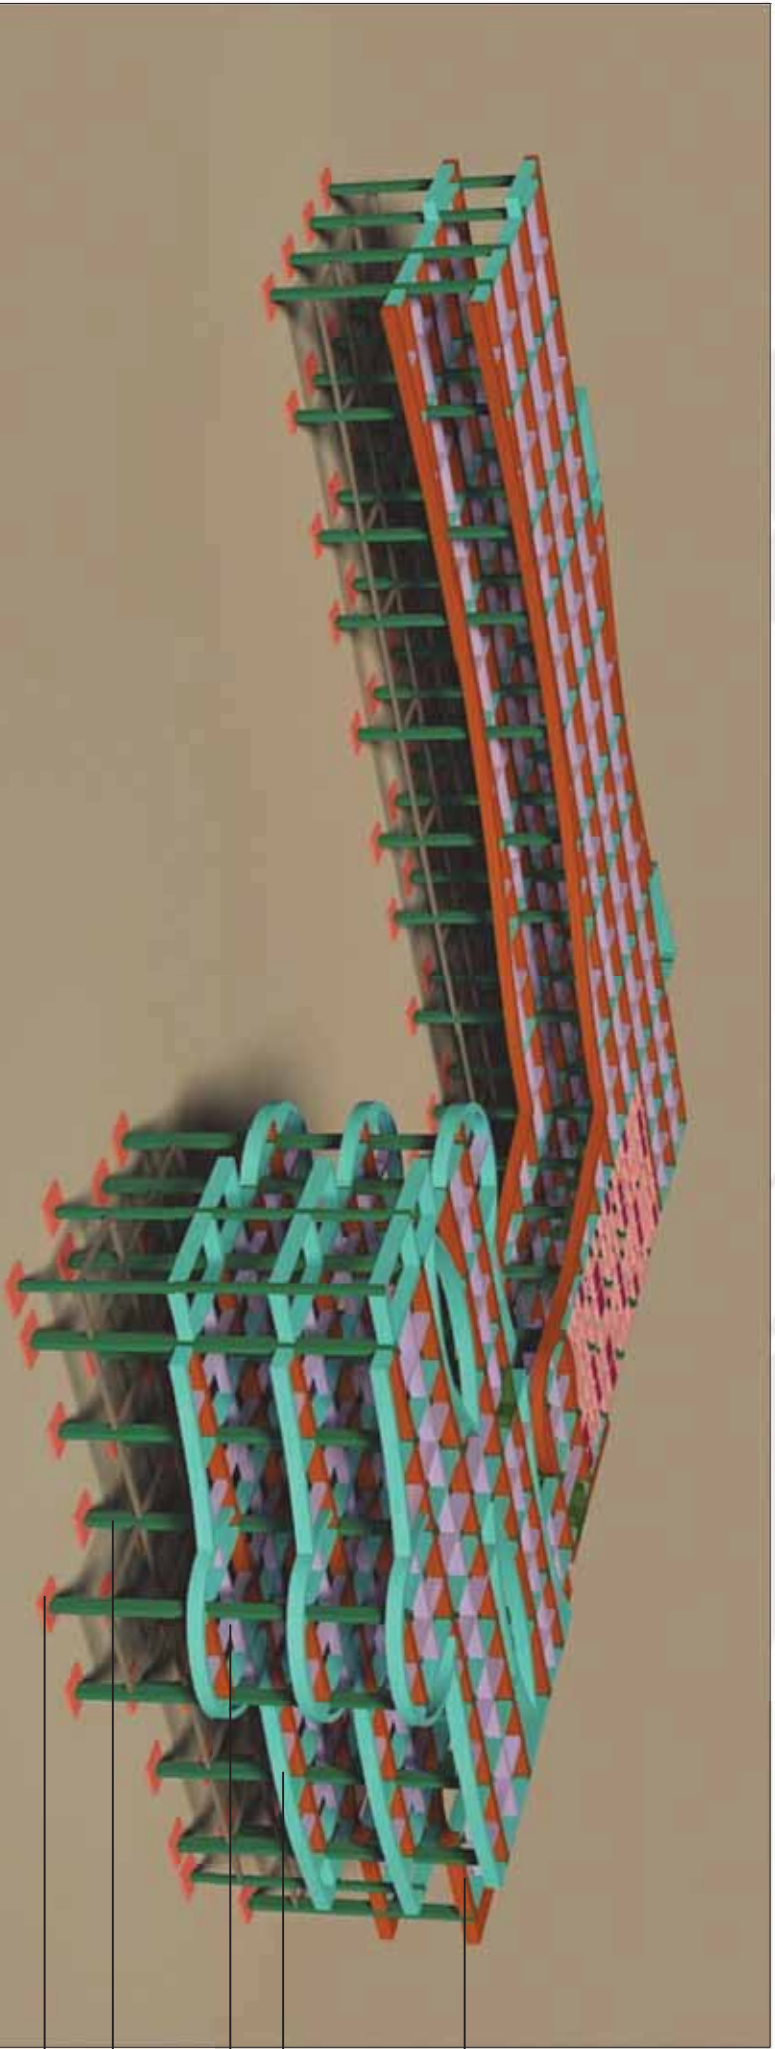


Balok In
Balok A
Kolom
Footpla



KETERANGAN	
	Pipa Air Bersih Horizontal
	Pipa Air Bersih Vertikal
	Tandon Atas
	Bak Penampungan Bawah
	Pompa
	Naik Ke Tandon Atas

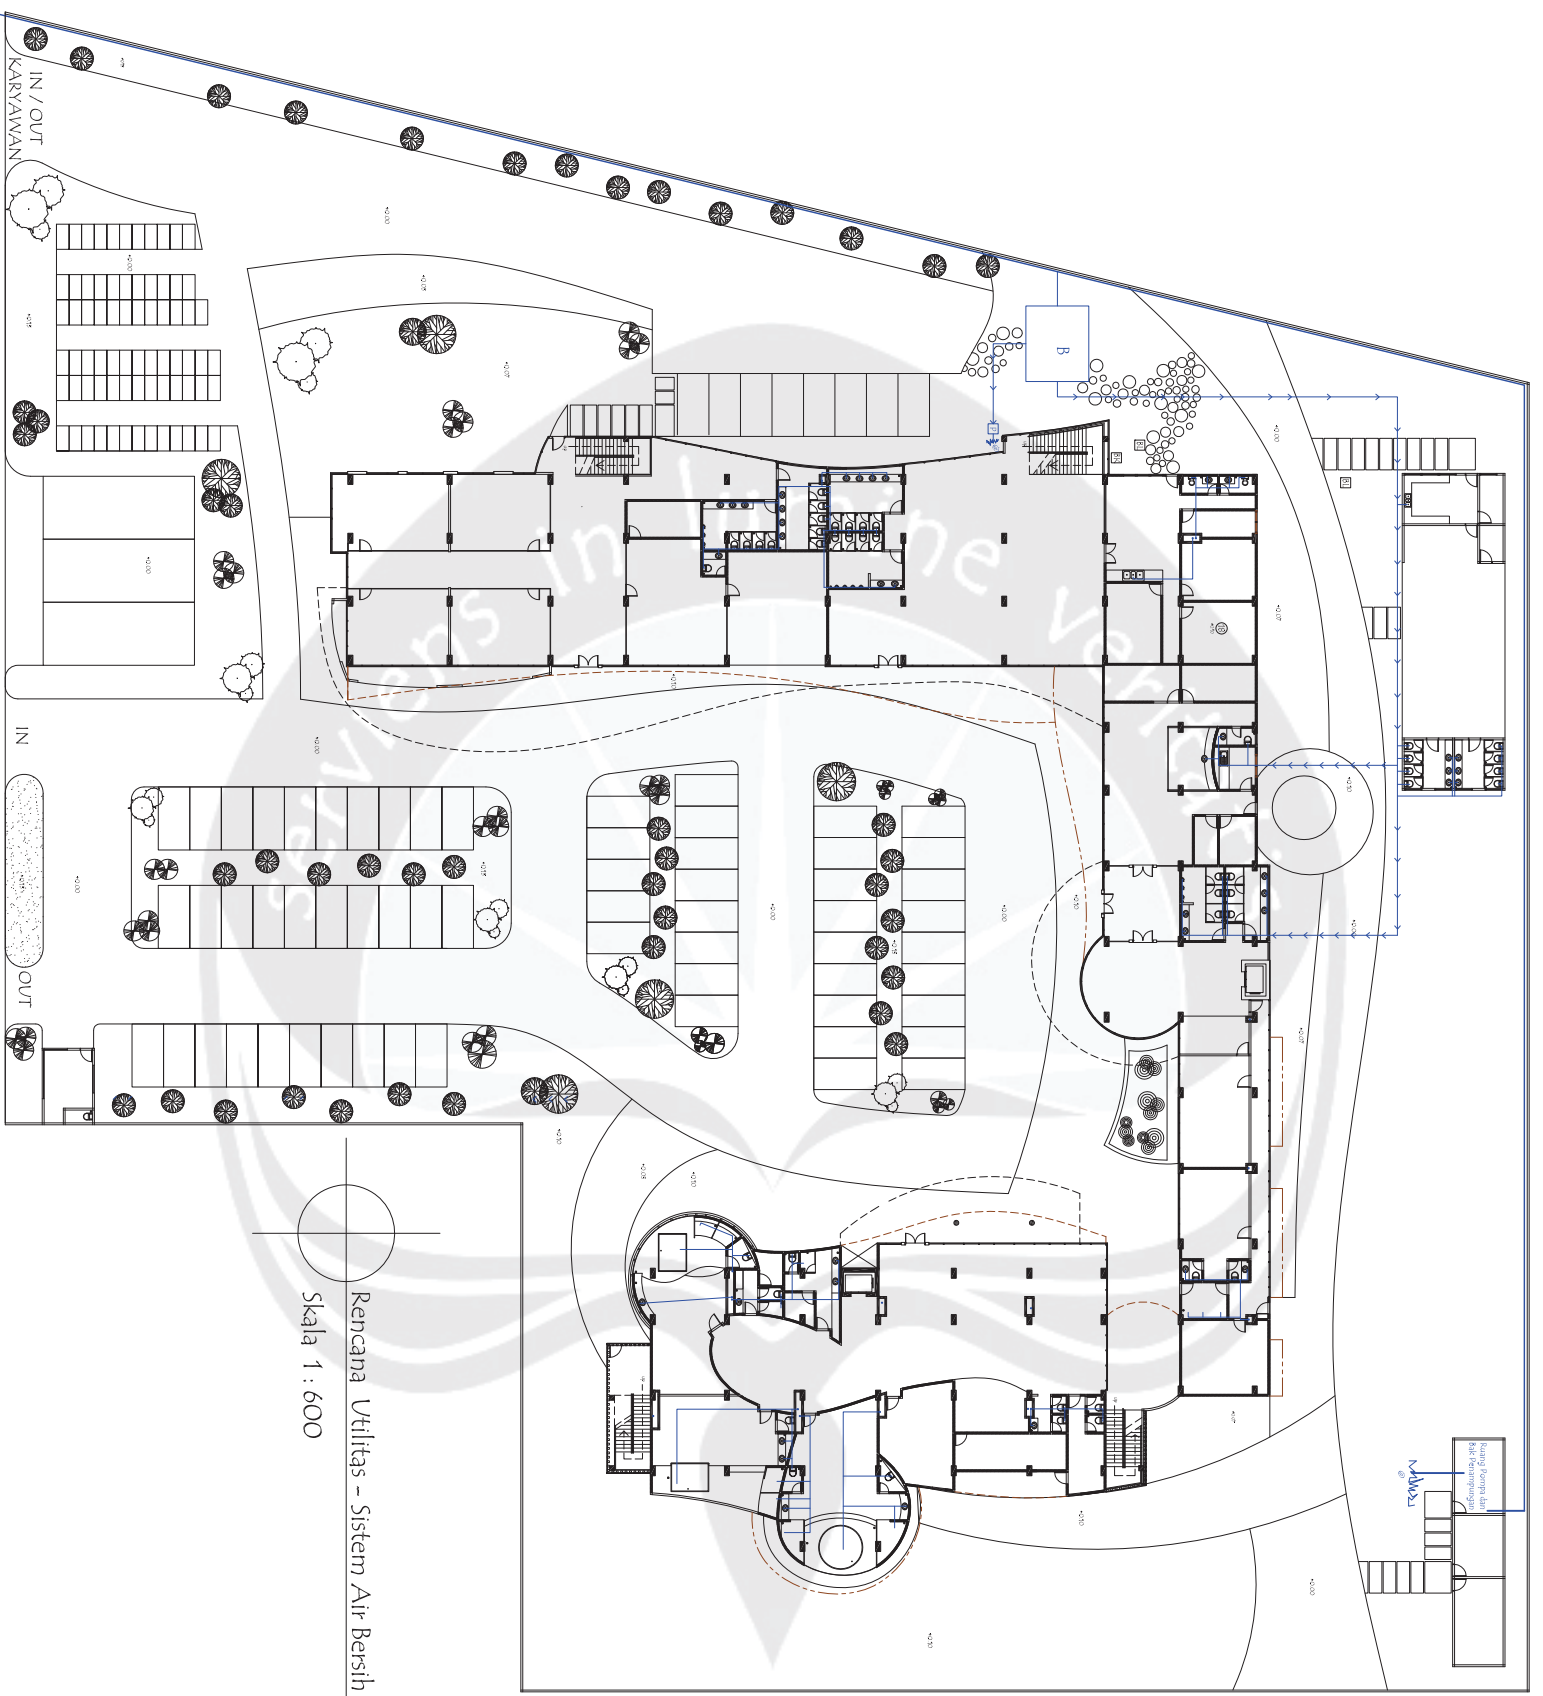

Rencana Utilitas – Sistem Air Bersih Lantai 1
Skala 1 : 600

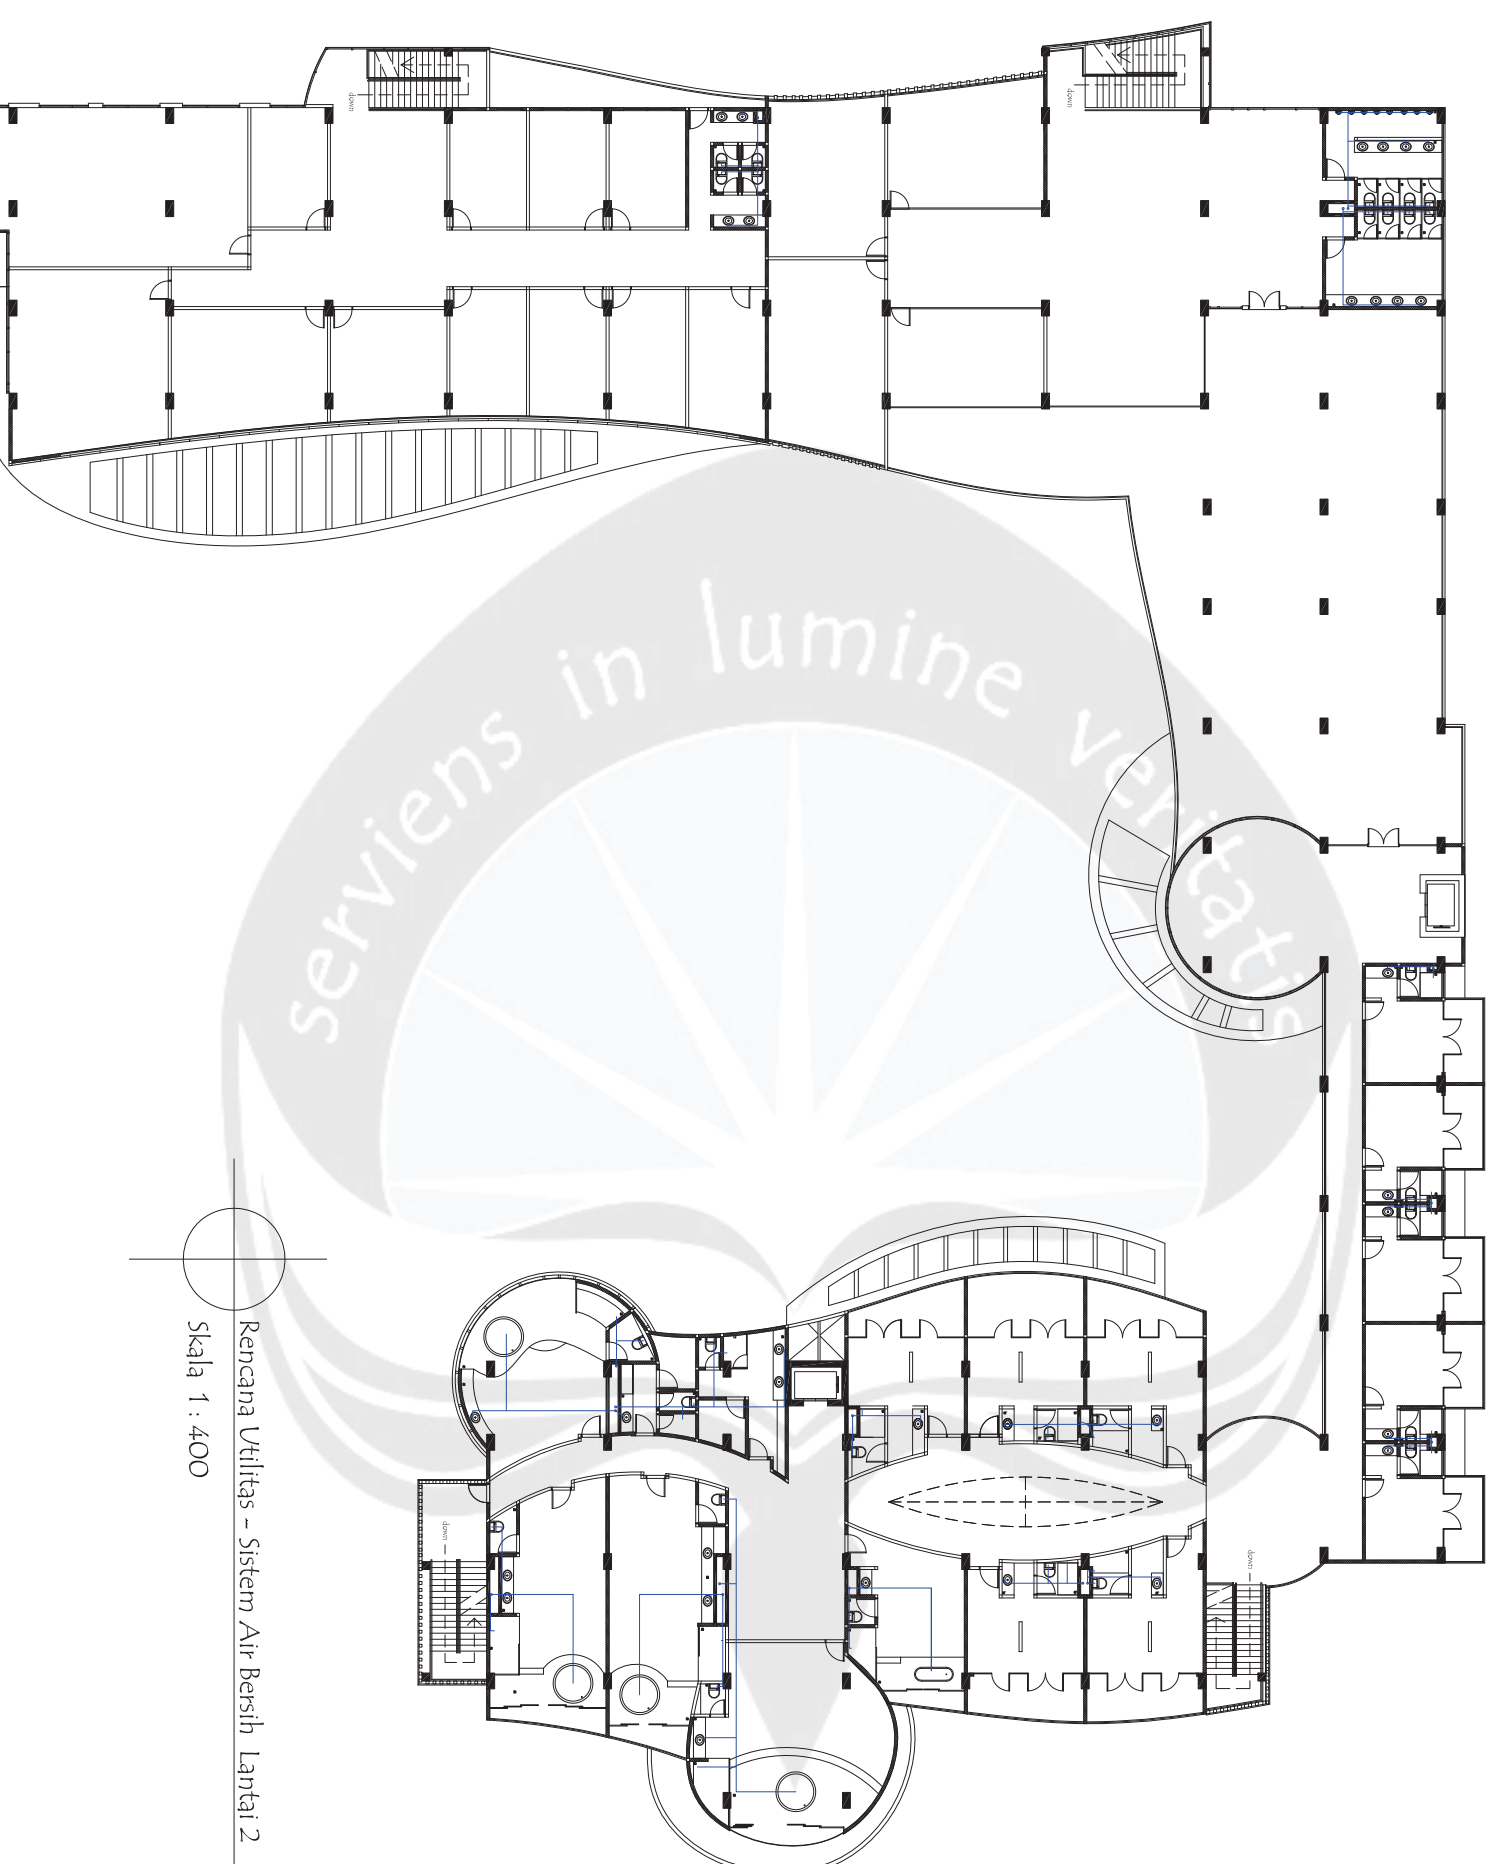


KETERANGAN

- Pipa Air Bersih h
- Pipa Air Bersih \
- T Tandon Atas
- B Bak Penampung
- P Pompa
- @ Naik Ke Tandon

Rencana Utilitas – Sistem Air Bersih Lantai 2


Skala 1 : 400

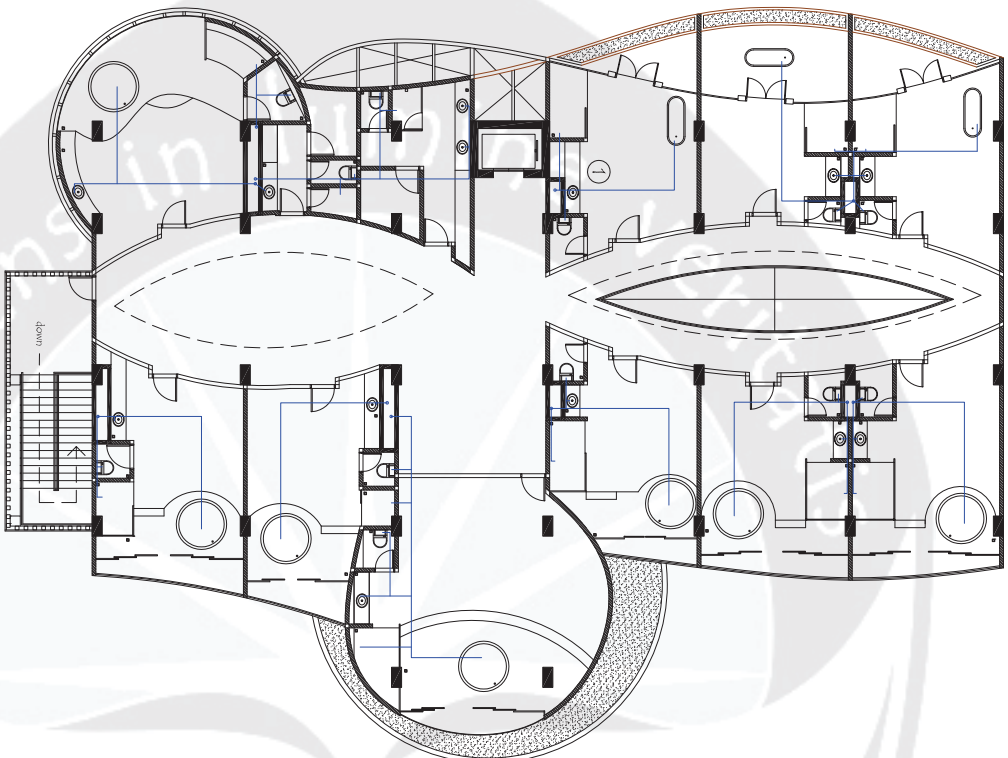


KETERANGAN	
	Pipa Air Bersih Horizontal
	Pipa Air Bersih Vertikal
	Tandon Atas
	Bak Penampungan Bawah
	Pompa
	Naik Ke Tandon Atas

Rencana Utilitas – Sistem Air Bersih Lantai 3

Skala 1 : 300

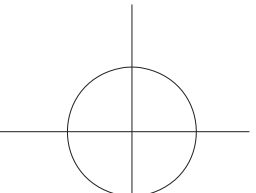


KETERANGAN	
	Pipa Air Bersih H
	Pipa Air Bersih V
	Tandon Atas
	Bak Penampunga
	Pompa
	Naik Ke Tandon

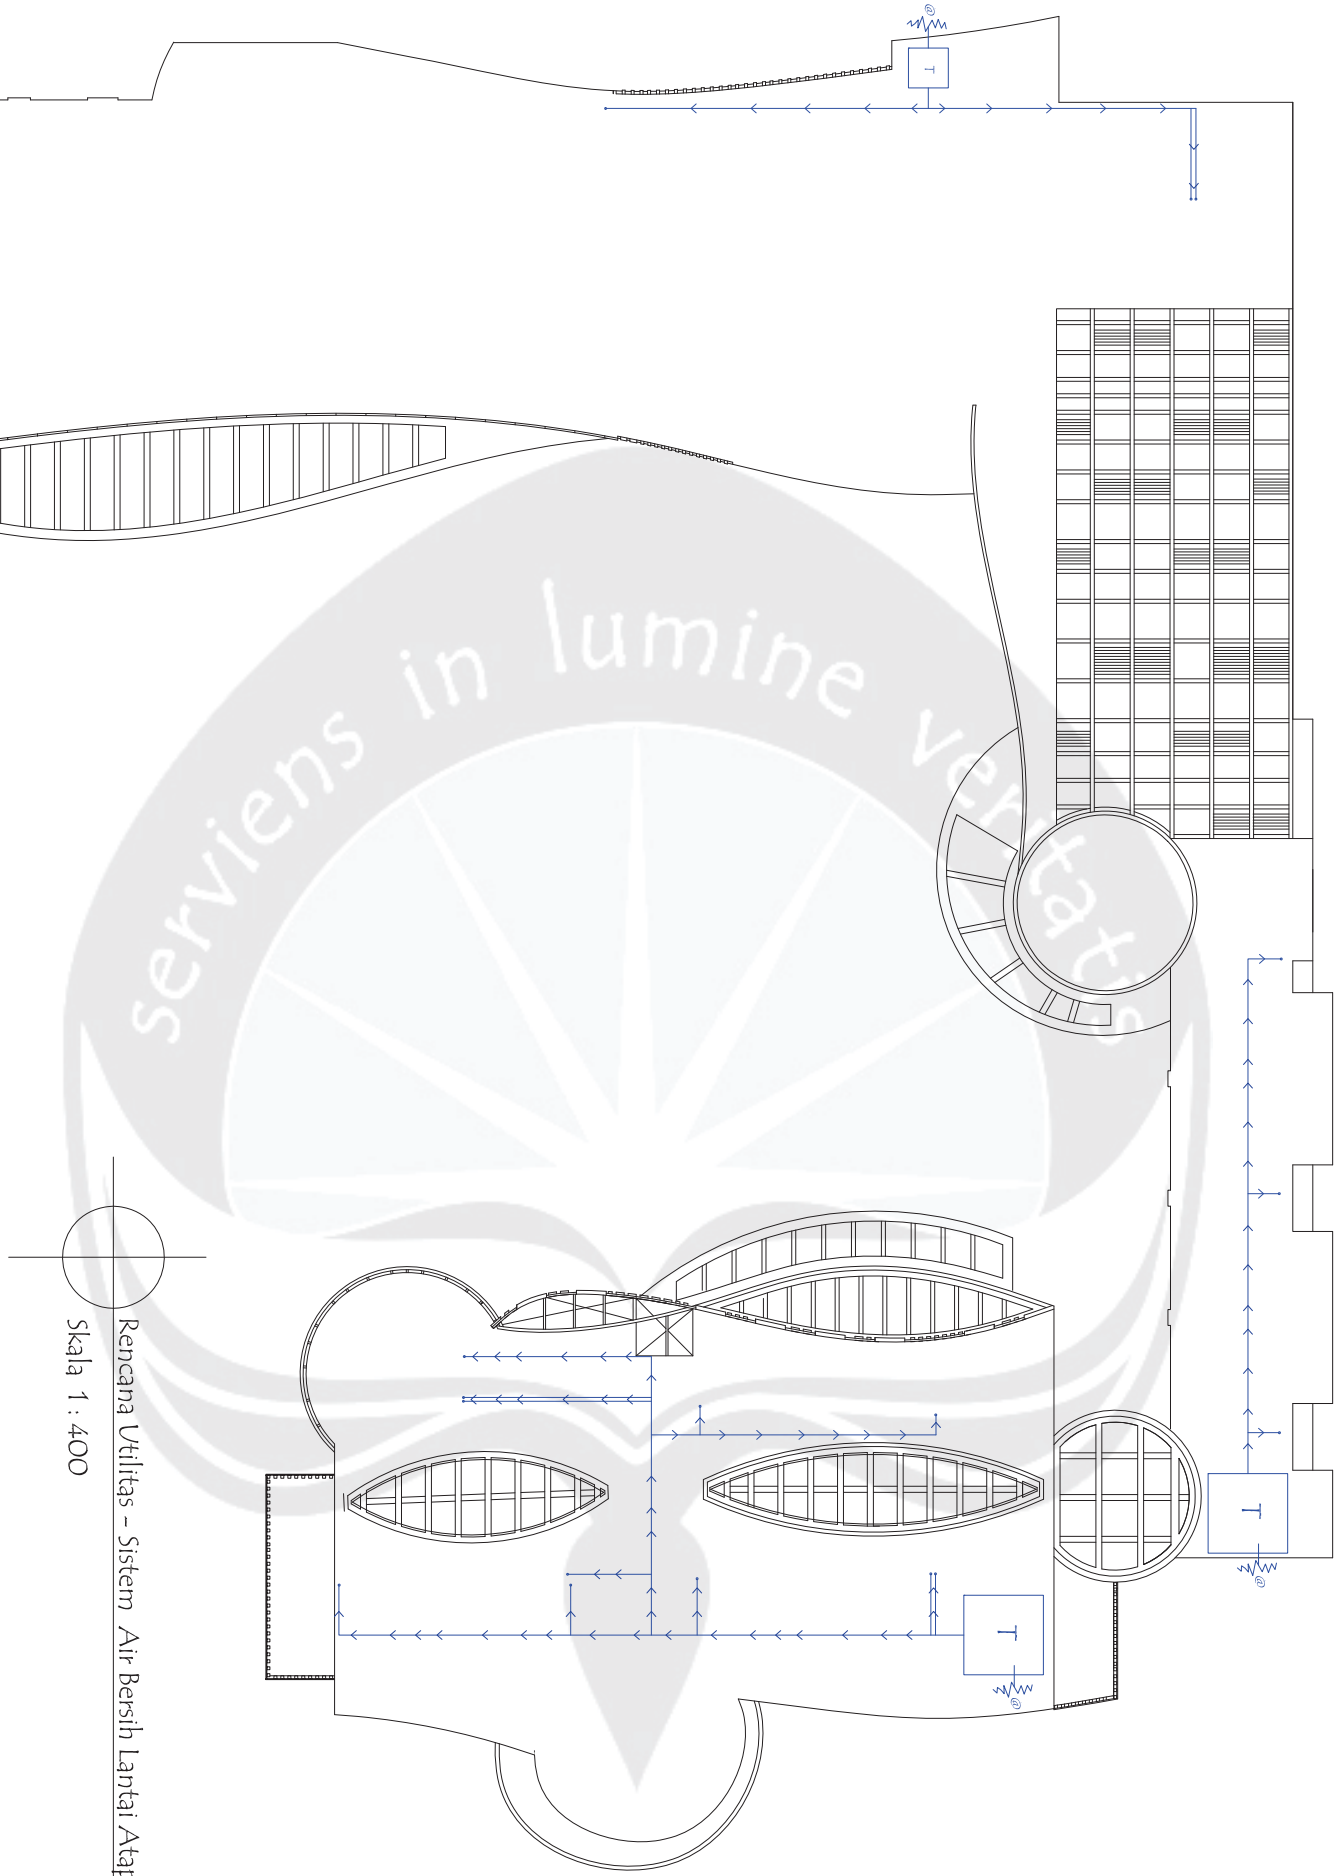


Rencana Utilitas – Sistem Air Bersih Lantai Atap
 Skala 1 : 400



KETERANGAN	
---	Pipa Air Kotor Horizontal
---	Pipa Kotoran Horizontal
---	Pipa Air Hujan Horizontal
○	Pipa Air Kotor Vertikal
○	Pipa Air Kotoran Vertikal
○	Pipa Air Hujan Vertikal
SR	Sumur Resapan
ST	Septic Tank
BL	Bak Lemak
FD	Floor Drain
BK	Bak Kontrol

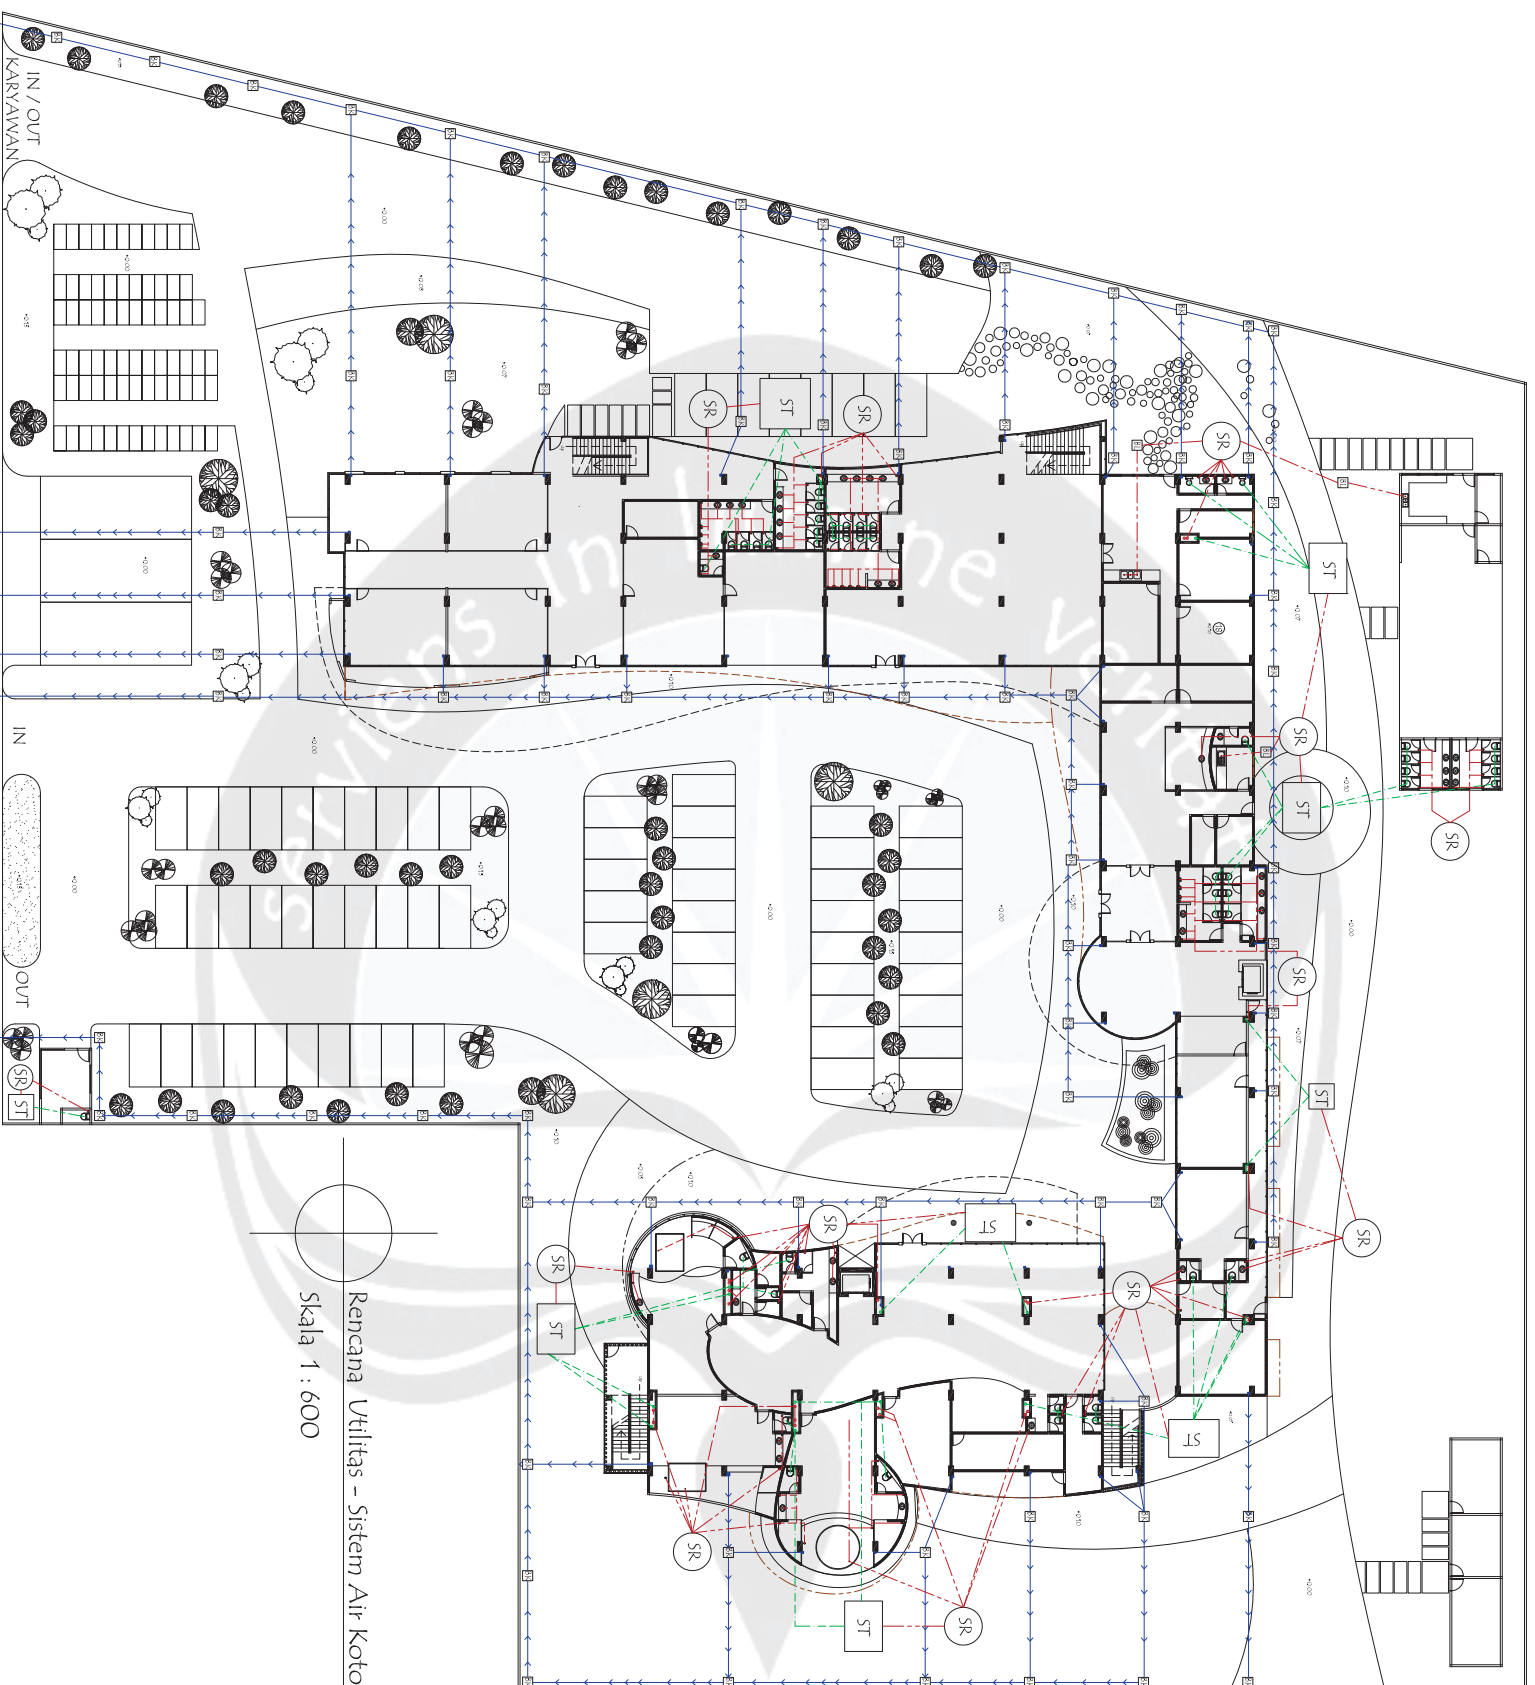


Rencana Utilitas – Sistem Air Kotor dan Air Hujan Lantai 1
Skala 1 : 600

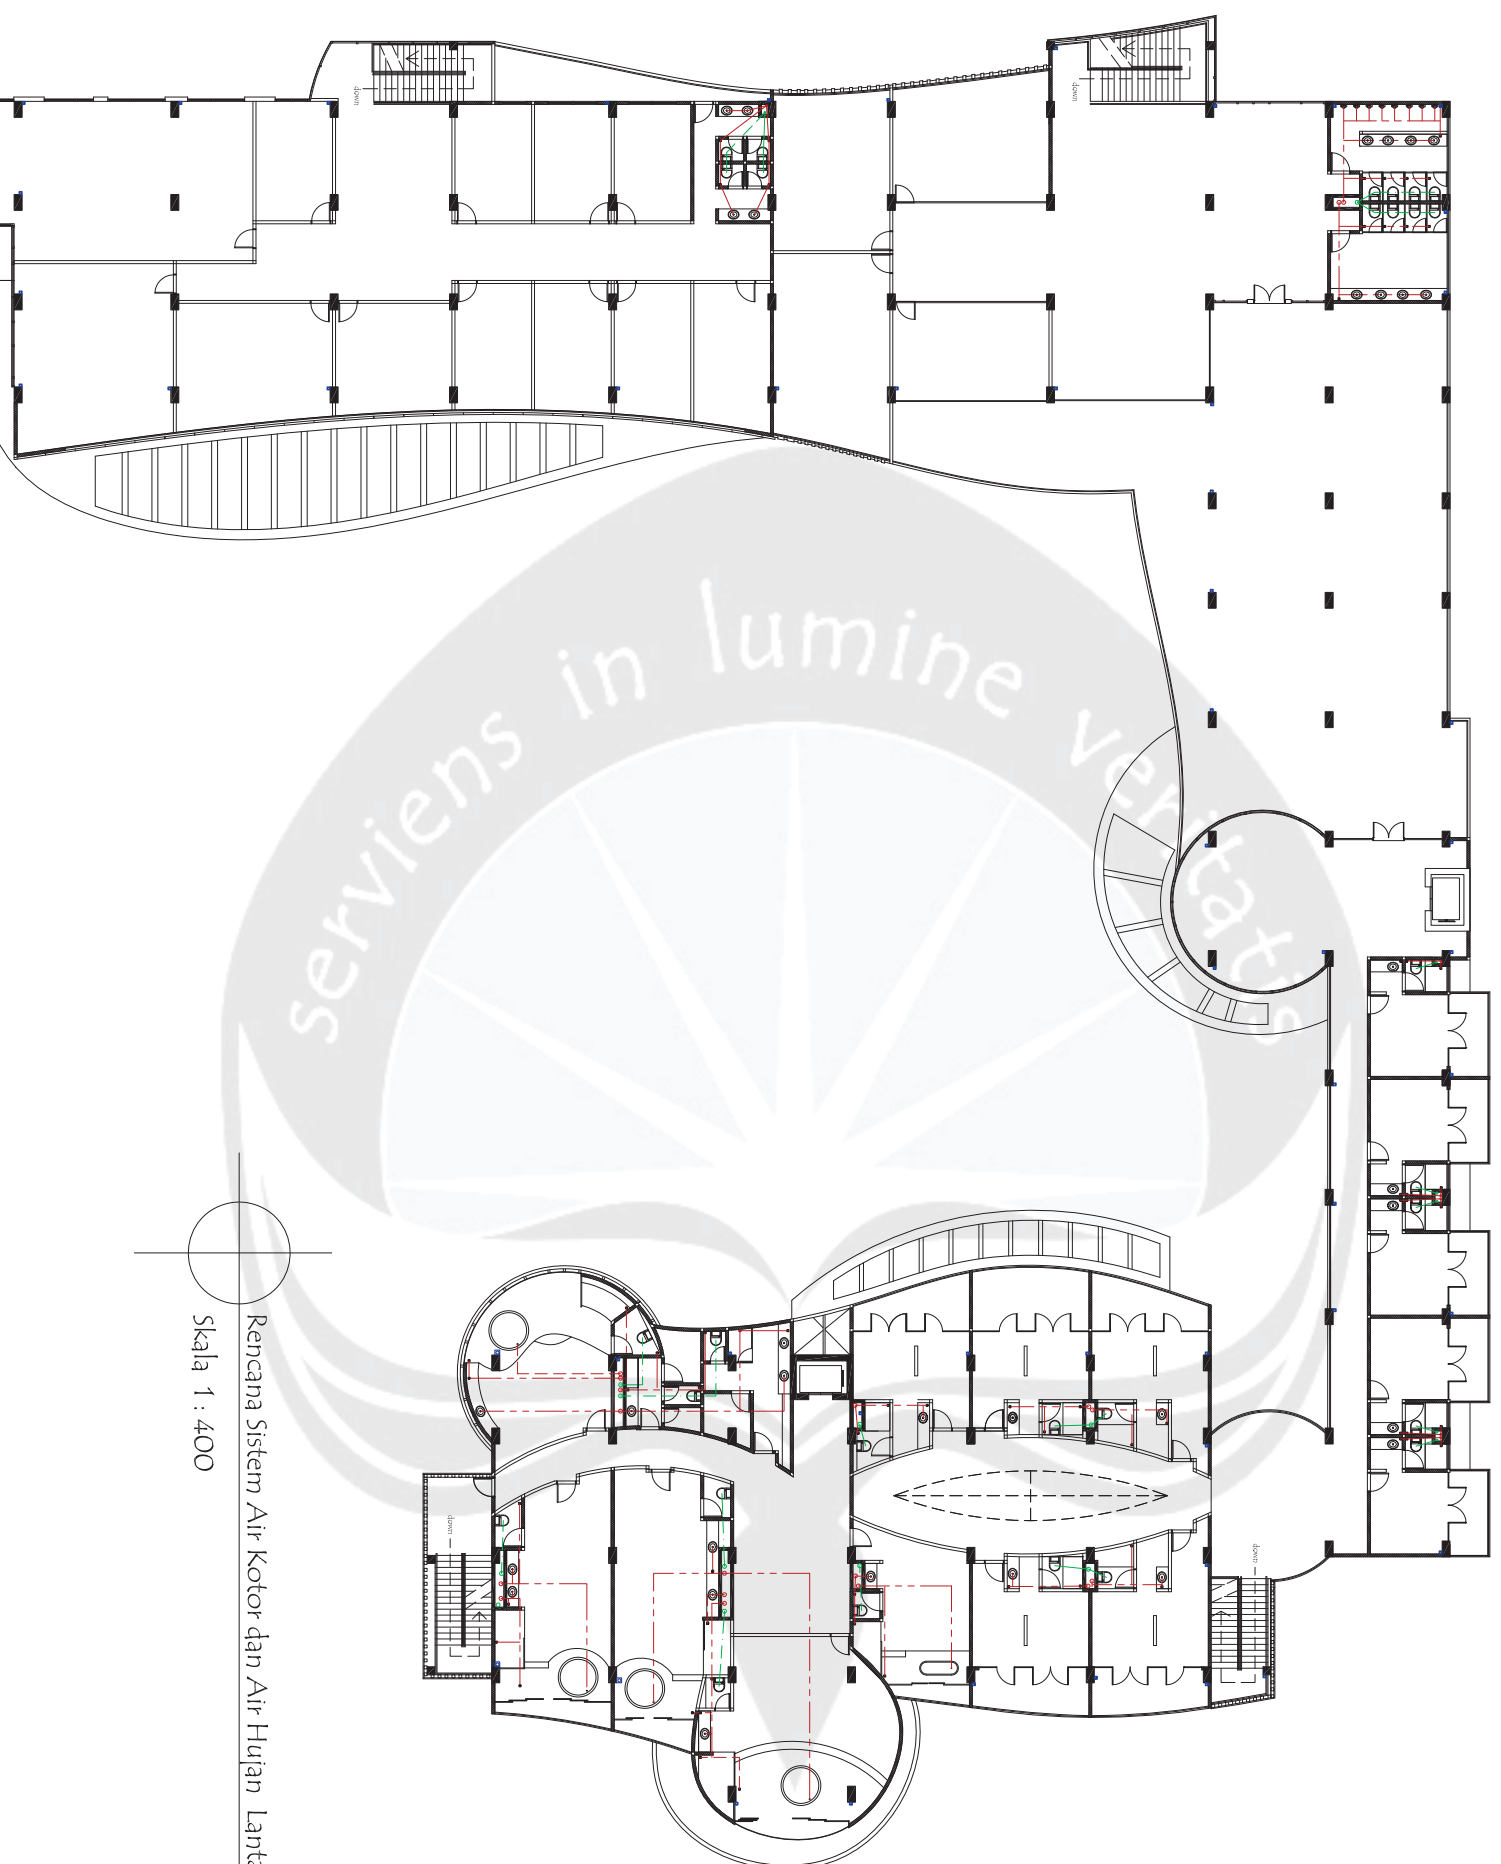

KETERANGAN	
—	Pipa Air Kotor Horizo
- - -	Pipa Kotoran Horizo
—	Pipa Air Hujan Horizo
○	Pipa Air Kotor Vertika
○	Pipa Air Kotoran Verti
○	Pipa Air Hujan Vertika
SR	Sumur Resapan
ST	Septic Tank
BL	Bak Lemak
FD	Floor Drain
BK	Bak Kontrol


Rencana Sistem Air Kotor dan Air Hujan Lantai 2
Skala 1 : 400


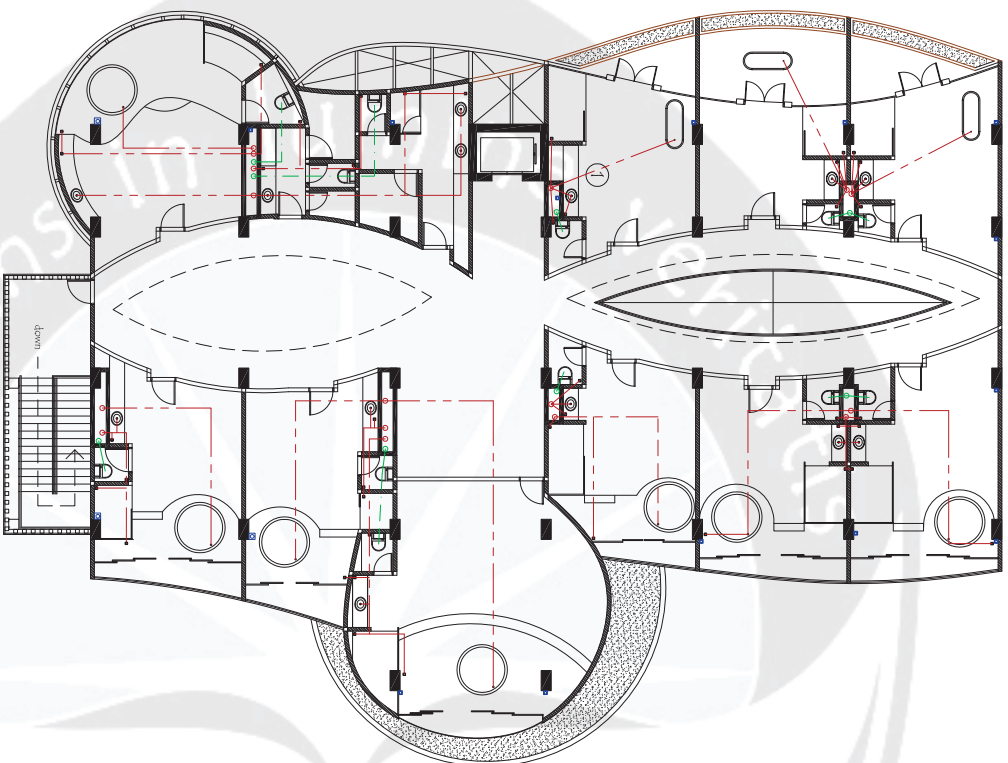


KETERANGAN	
---	Pipa Air Kotor Horizontal
---	Pipa Kotoran Horizontal
—	Pipa Air Hujan Horizontal
○	Pipa Air Kotor Vertikal
○	Pipa Air Kotoran Vertikal
○	Pipa Air Hujan Vertikal
SR	Sumur Resapan
ST	Septic Tank
BL	Bak Lemak
○	Floor Drain
BK	Bak Kontrol

Rencana Utilitas – Sistem Air Kotor dan Air Hujan Lantai 3

Skala 1 : 300

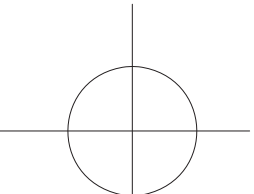

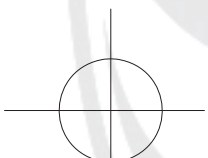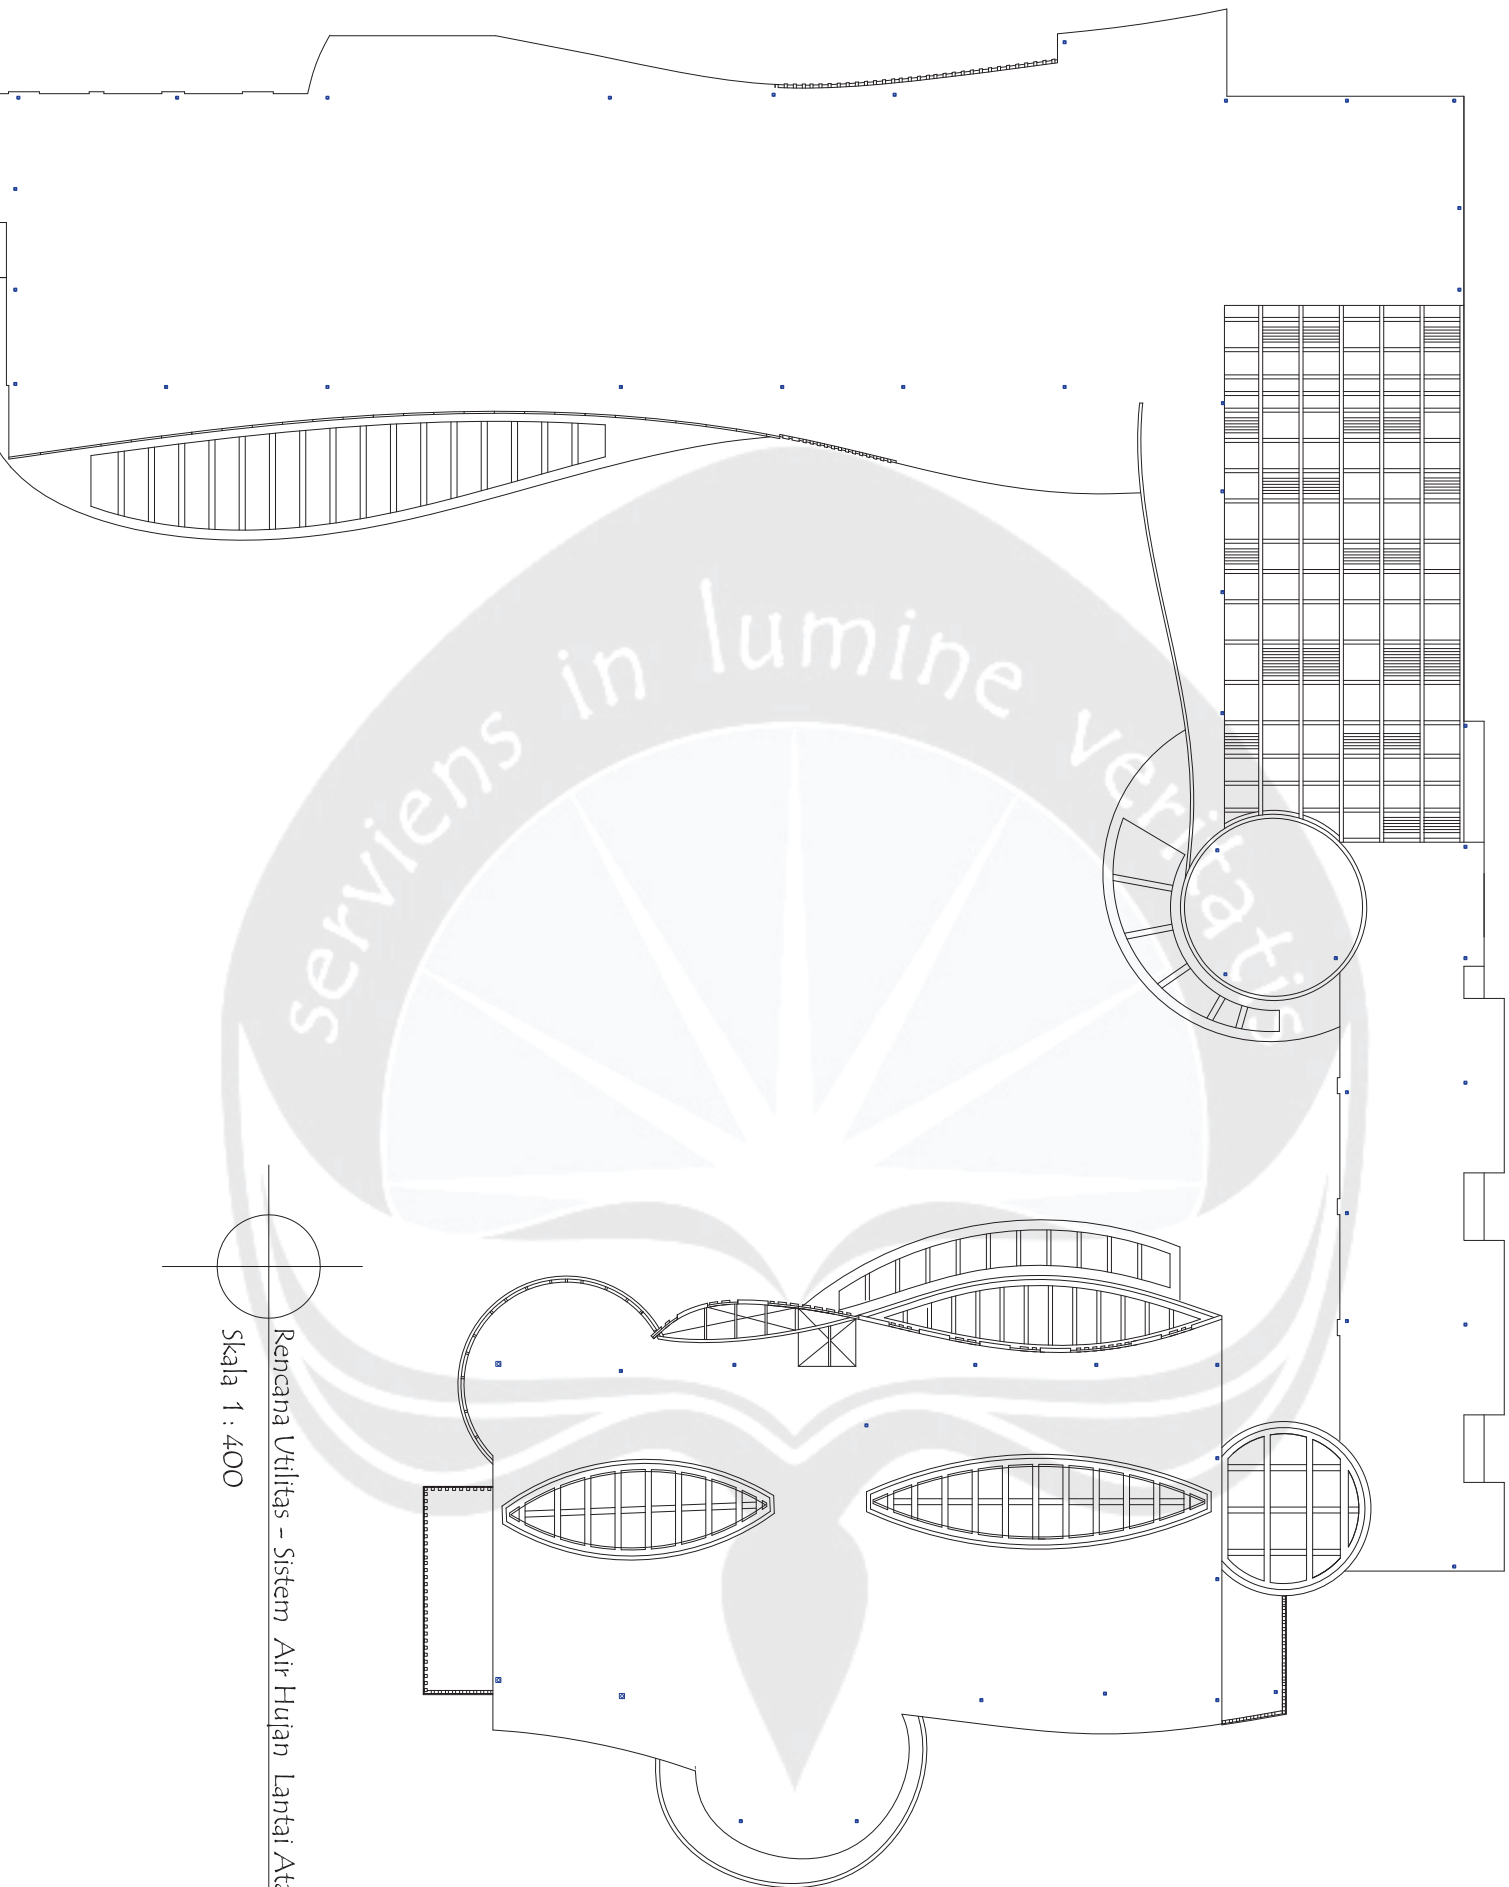



Rencana Utilitas - Sistem Air Hujan Lantai Atap
Skala 1 : 400

KETERANGAN	
—	Pipa Air Kotor Horiz
- - -	Pipa Kotoran Horize
—	Pipa Air Hujan Horiz
○	Pipa Air Kotor Verti
○	Pipa Air Kotoran Ve
○	Pipa Air Hujan Verti
SR	Sumur Resapan
ST	Septic Tank
BL	Bak Lemak
FD	Floor Drain
BK	Bak Kontrol

KETERANGAN

	Downlight LED 11 W
	Downlight LED 5 W
	Halogen LED 9 W,
	Downlight Outbow
	Lampu Neon LED 1
	Kabel Listrik
	Lampu Dinding
	Saklar 4 gang
	Saklar 5 gang
	Saklar 2 gang

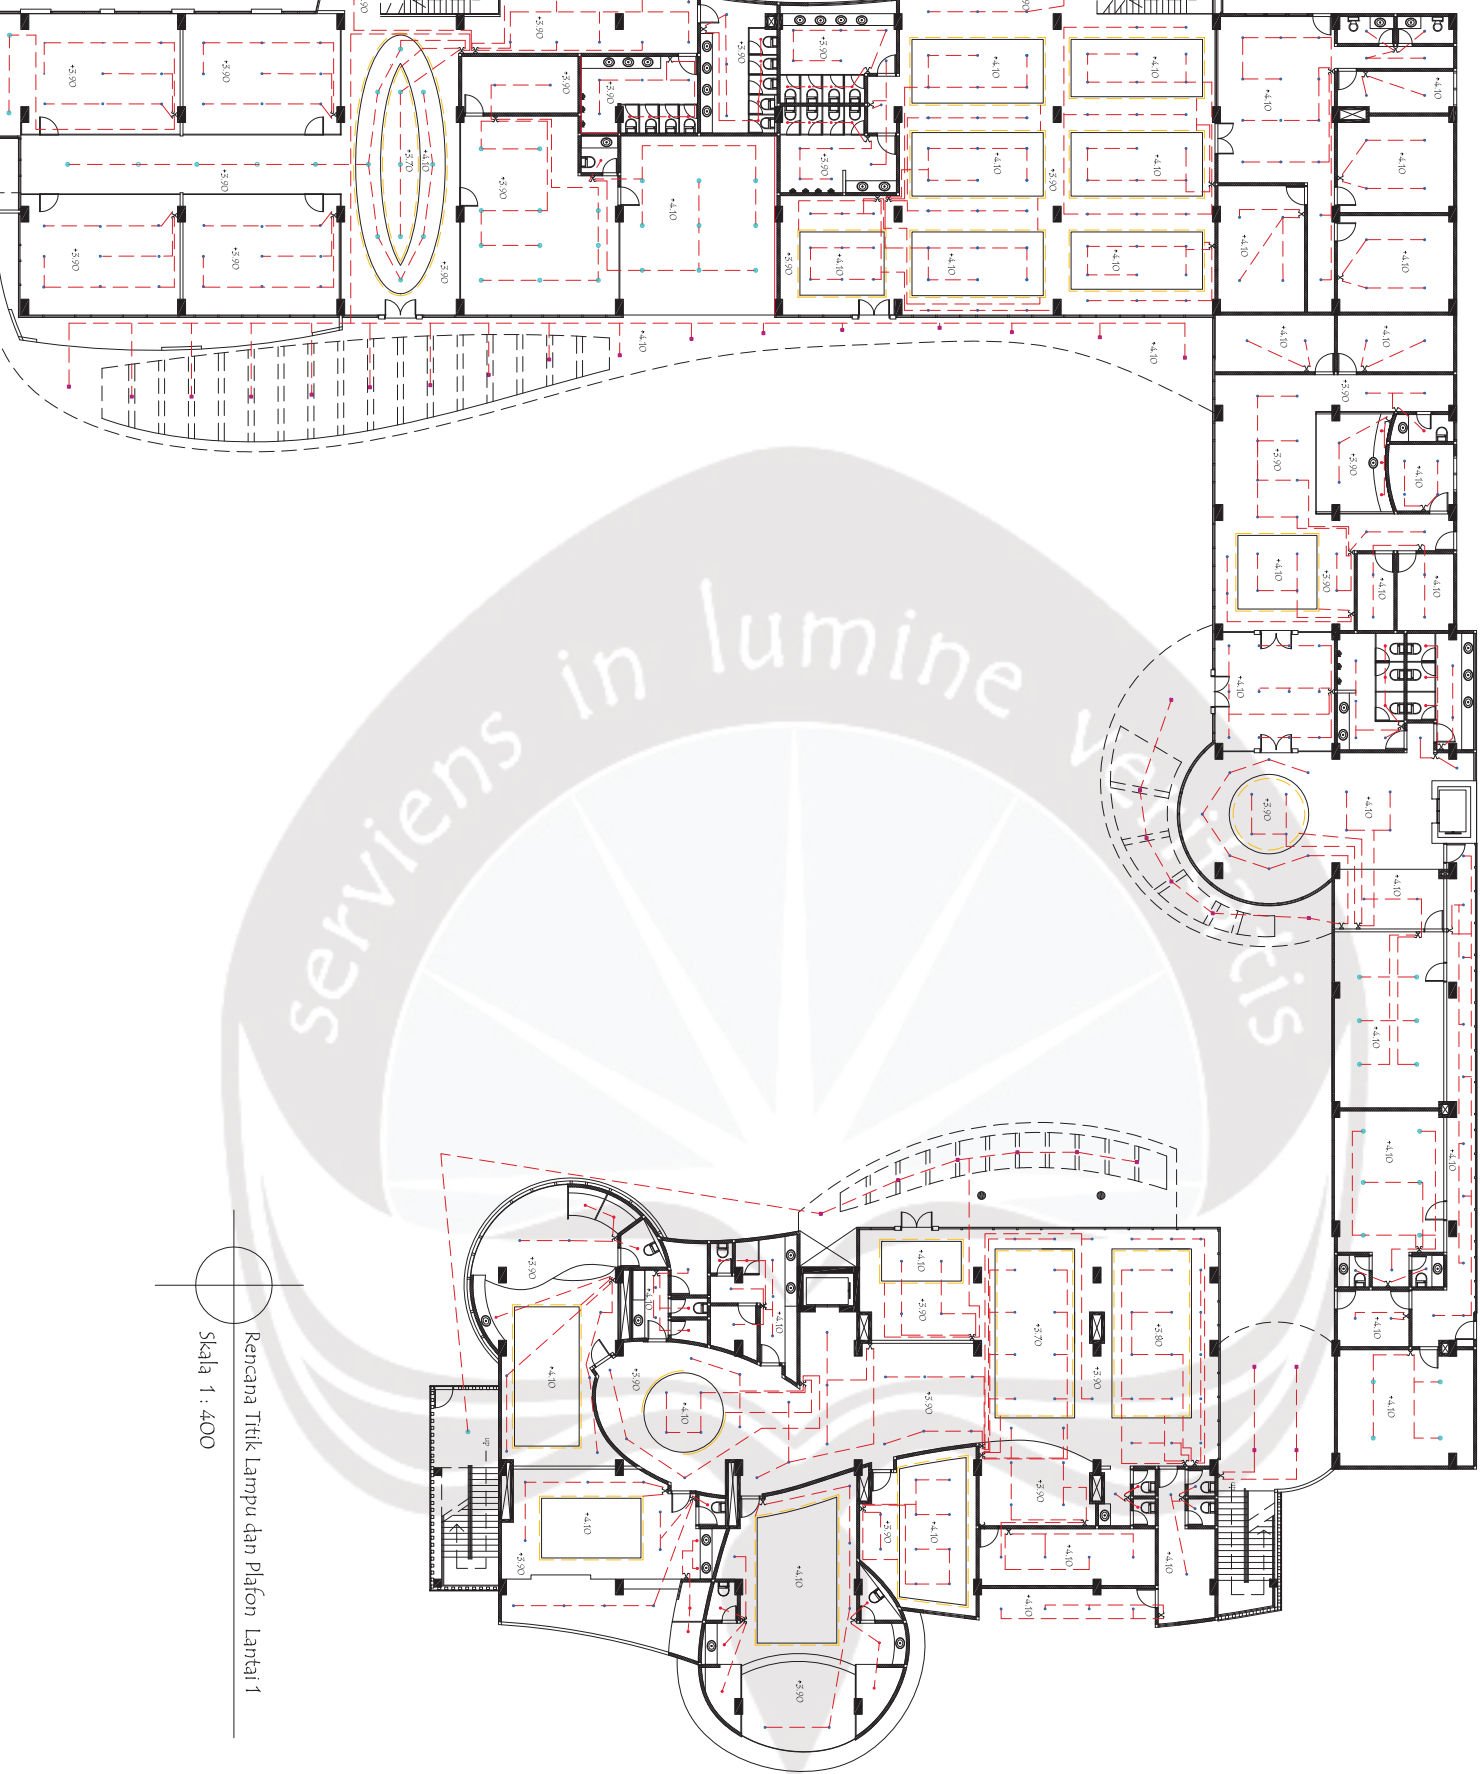

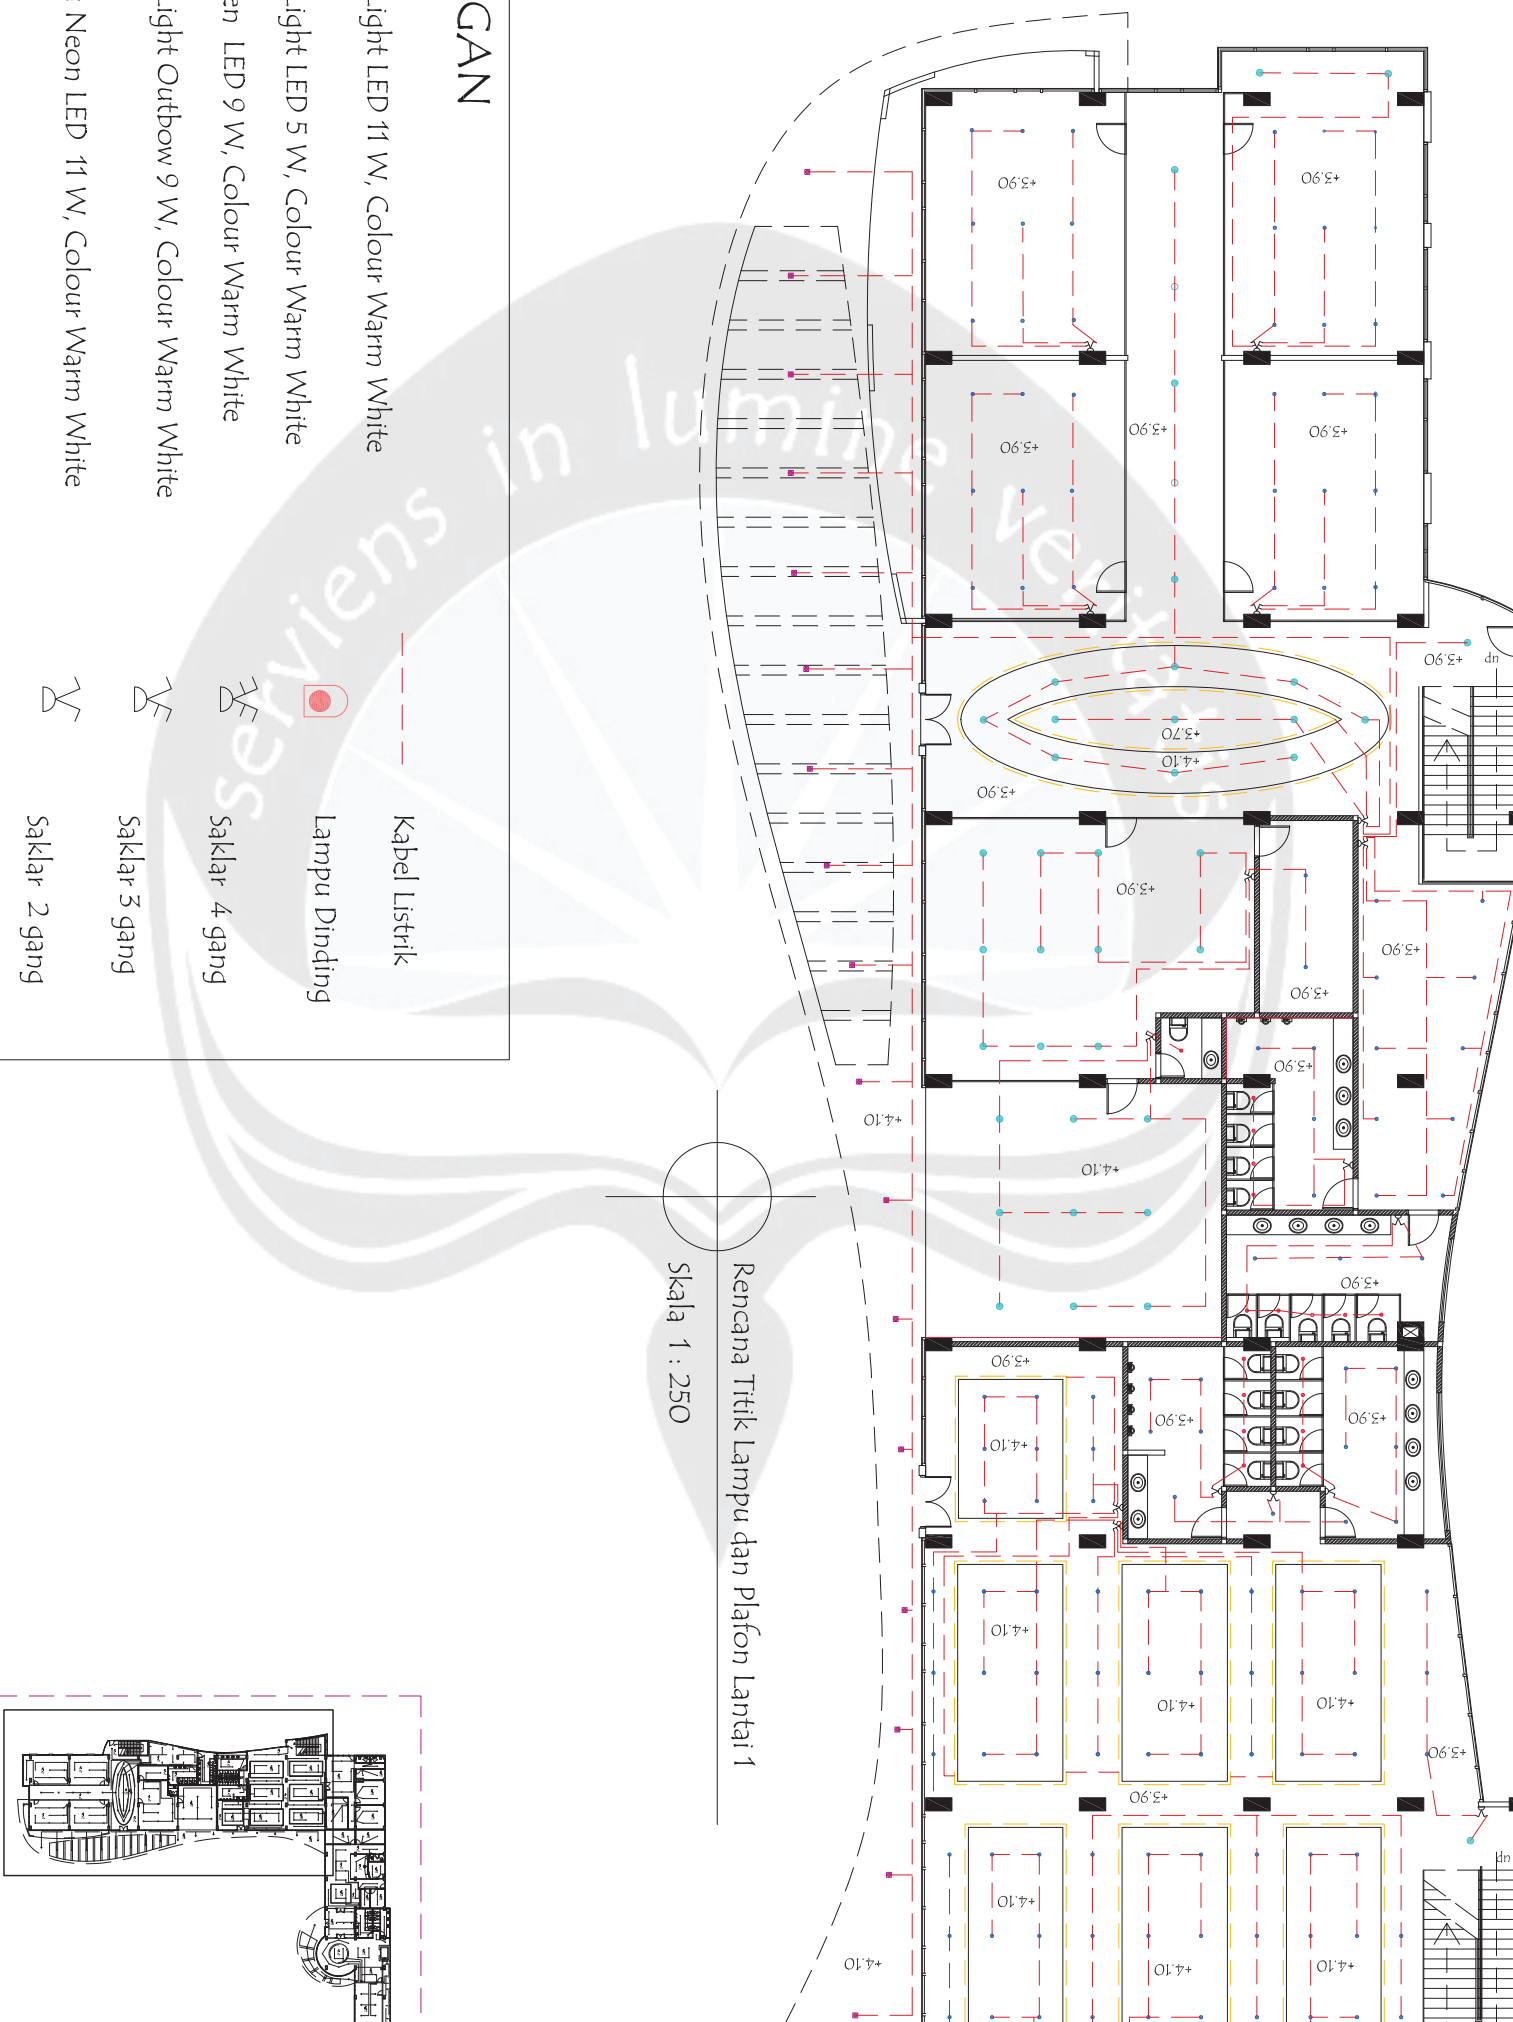



Rencana Titik Lampu dan Plafon Lantai 1
Skala 1 : 250

KETERANGAN

- Downlight LED 11 W, Colour Warm White
- Downlight LED 5 W, Colour Warm White
- Halogen LED 9 W, Colour Warm White
- Downlight Outbow 9 W, Colour Warm White
- Lampu Neon LED 11 W, Colour Warm White

- Kabel Listrik
- Lampu Dinding
- Saklar 4 gang
- Saklar 3 gang
- Saklar 2 gang

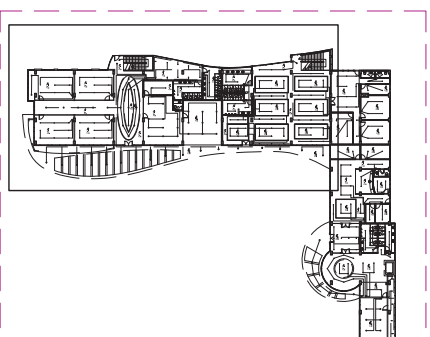

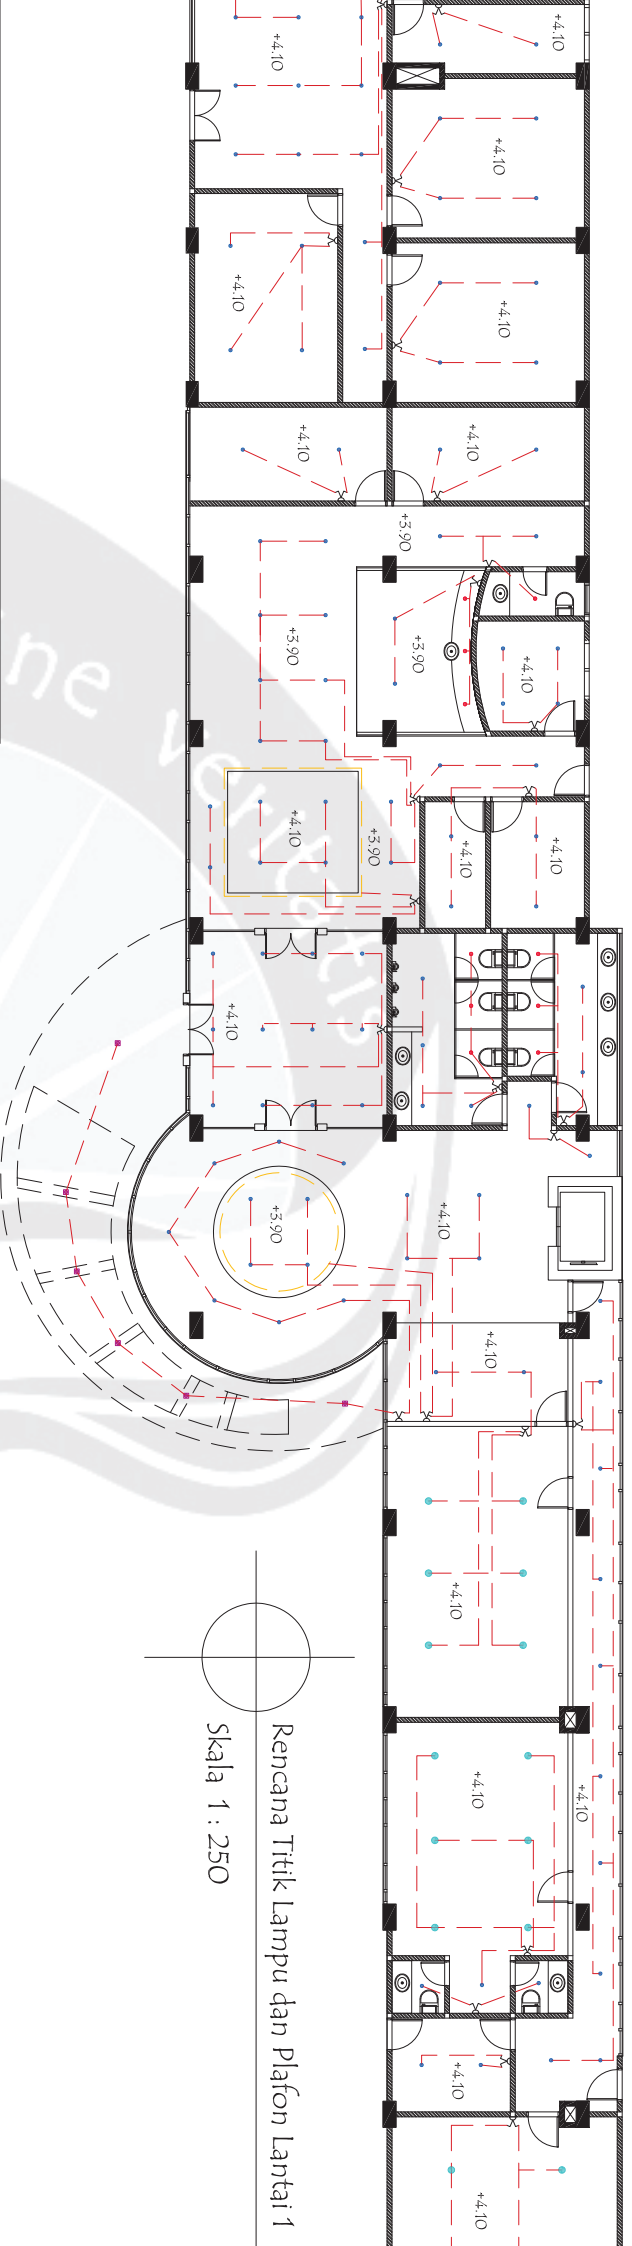

KETERANGAN

 Downlight LED 11 W, Colour Warm White

 Downlight LED 5 W, Colour Warm White

 Halogen LED 9 W, Colour Warm White

 Downlight Outbow 9 W, Colour Warm White

 Lampu Neon LED 11 W, Colour Warm White



 Kabel Listrik

 Lampu Dinding



 Saklar 4 gang

 Saklar 3 gang


 Saklar 2 gang

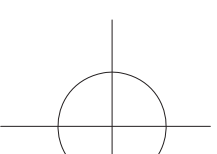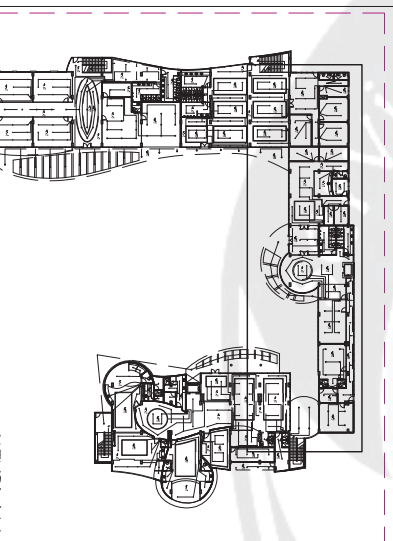

Rencana Titik Lampu dan Plafon Lantai 1
Skala 1 : 250

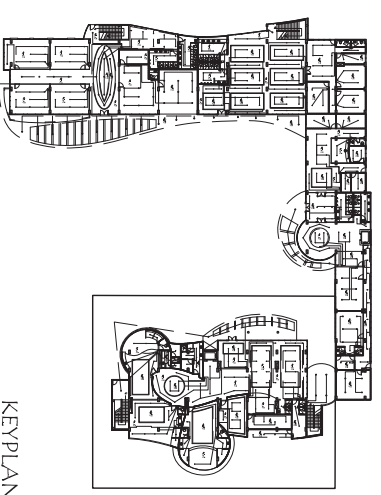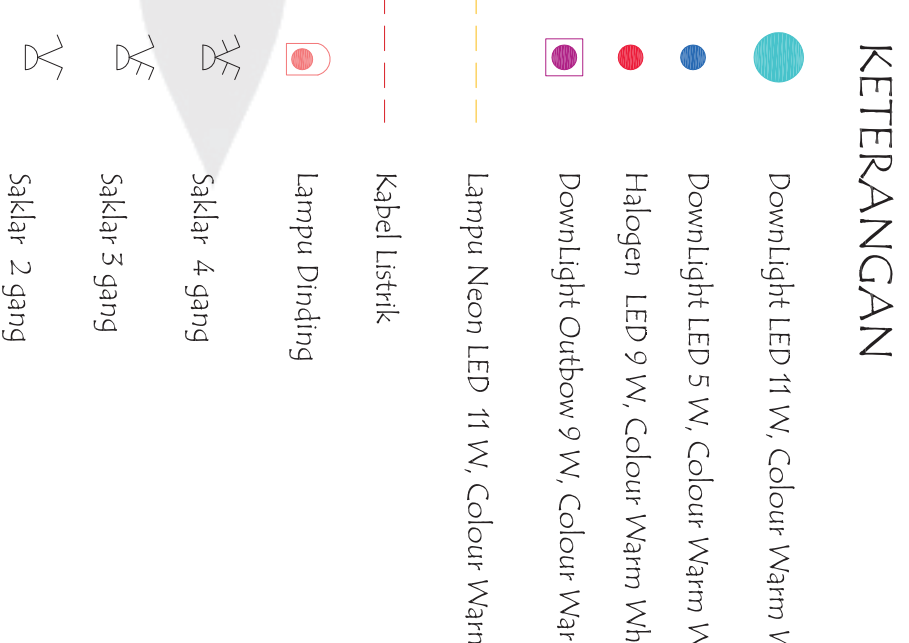


Skala 1: 250

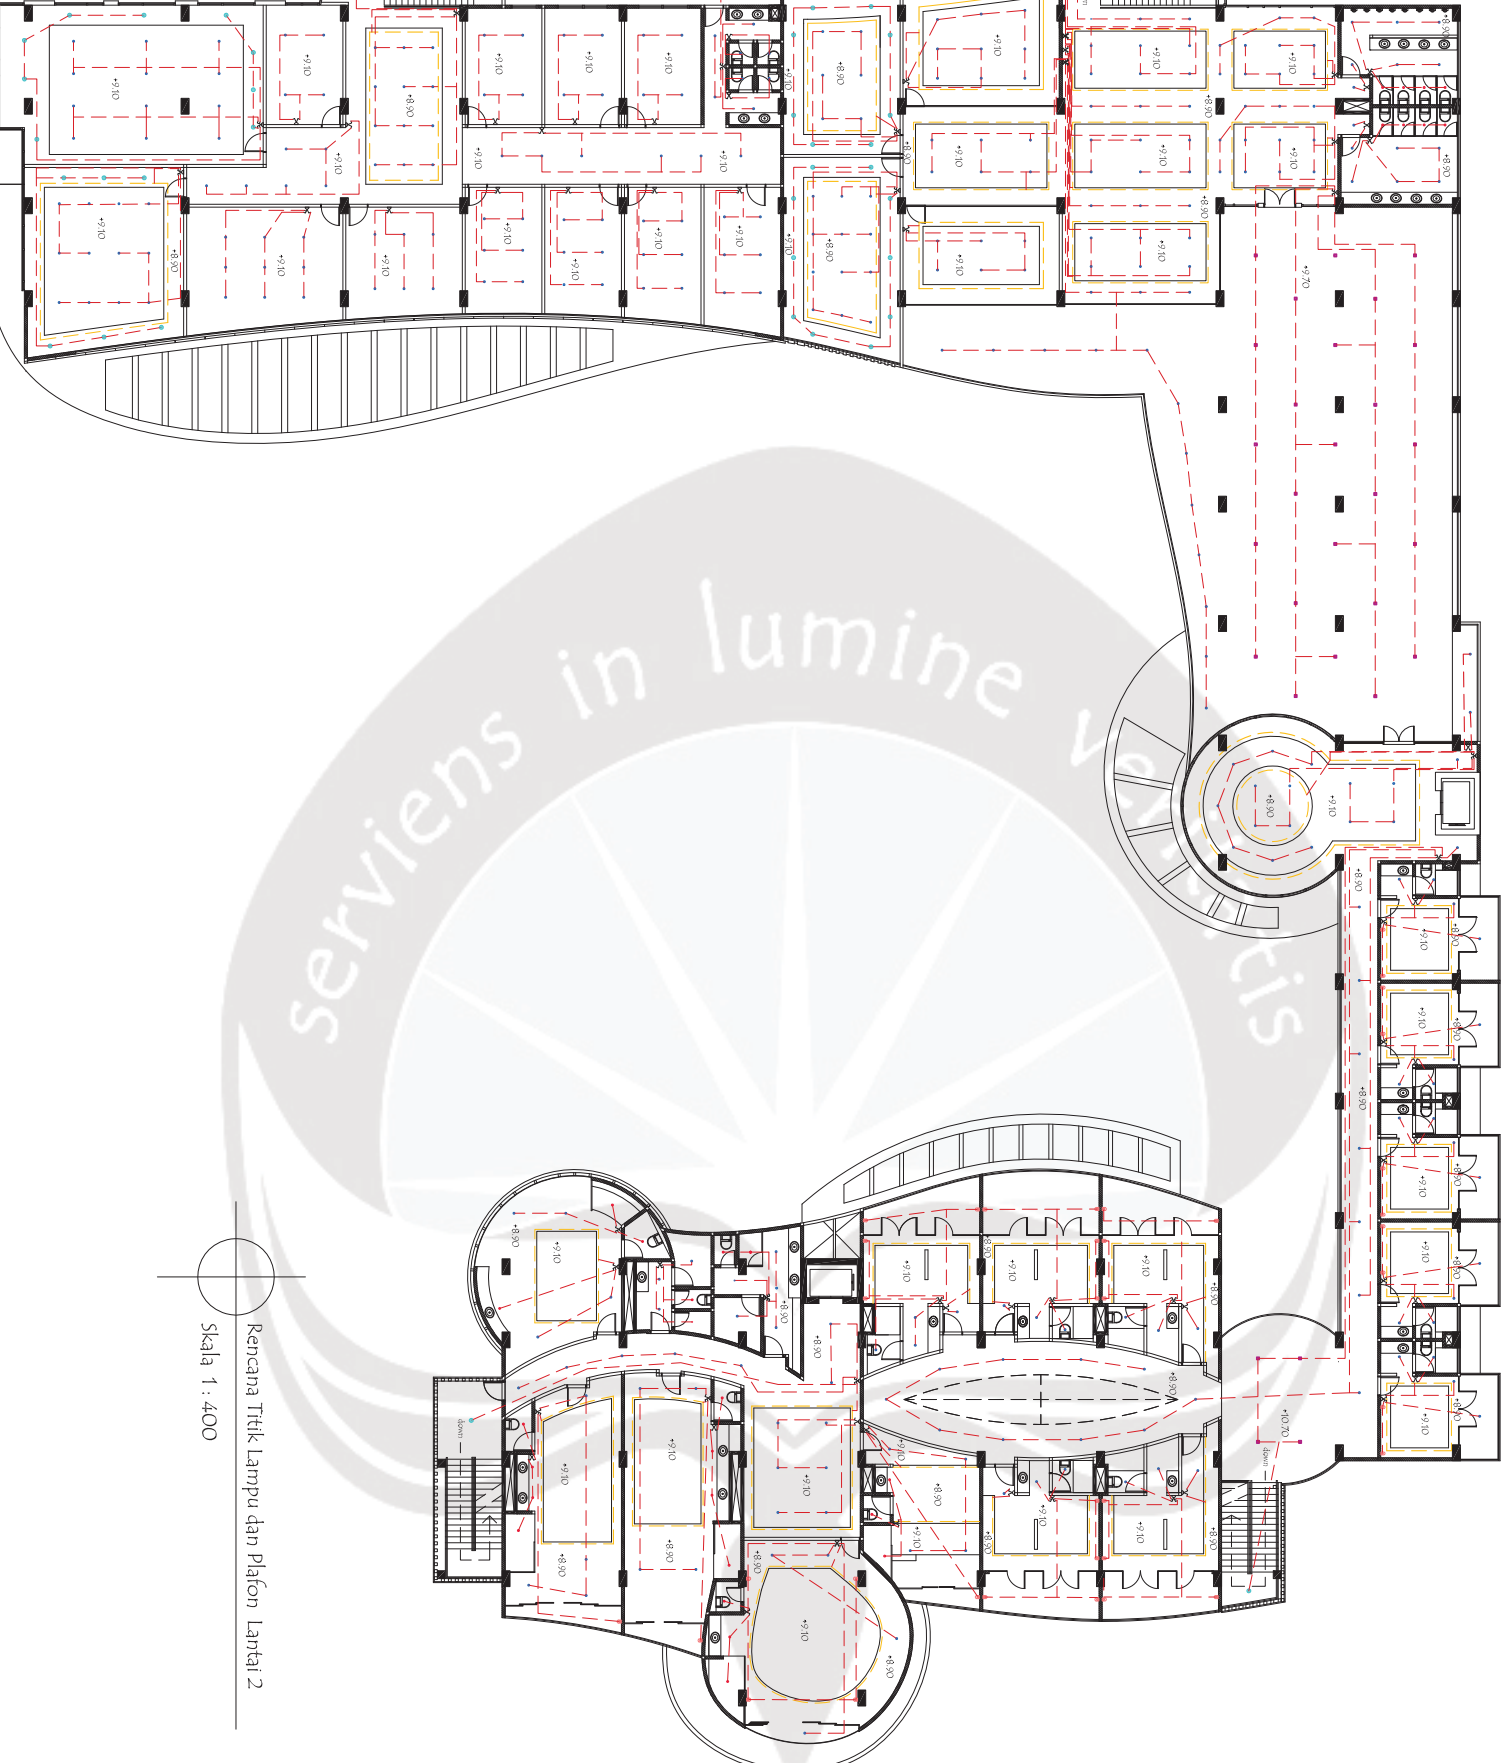

Rencana Titik Lampu dan Plafon Lantai 2
 Skala 1 : 400

KETERANGAN

- DownLight LED 11 W
- DownLight LED 5 W
- Halogen LED 9 W, C
- DownLight Outbow
- Lampu Neon LED 11 W
- - - Kabel Listrik
- Lampu Dinding
- ⏏ Saklar 4 gang
- ⏏ Saklar 3 gang
- ⏏ Saklar 2 gang

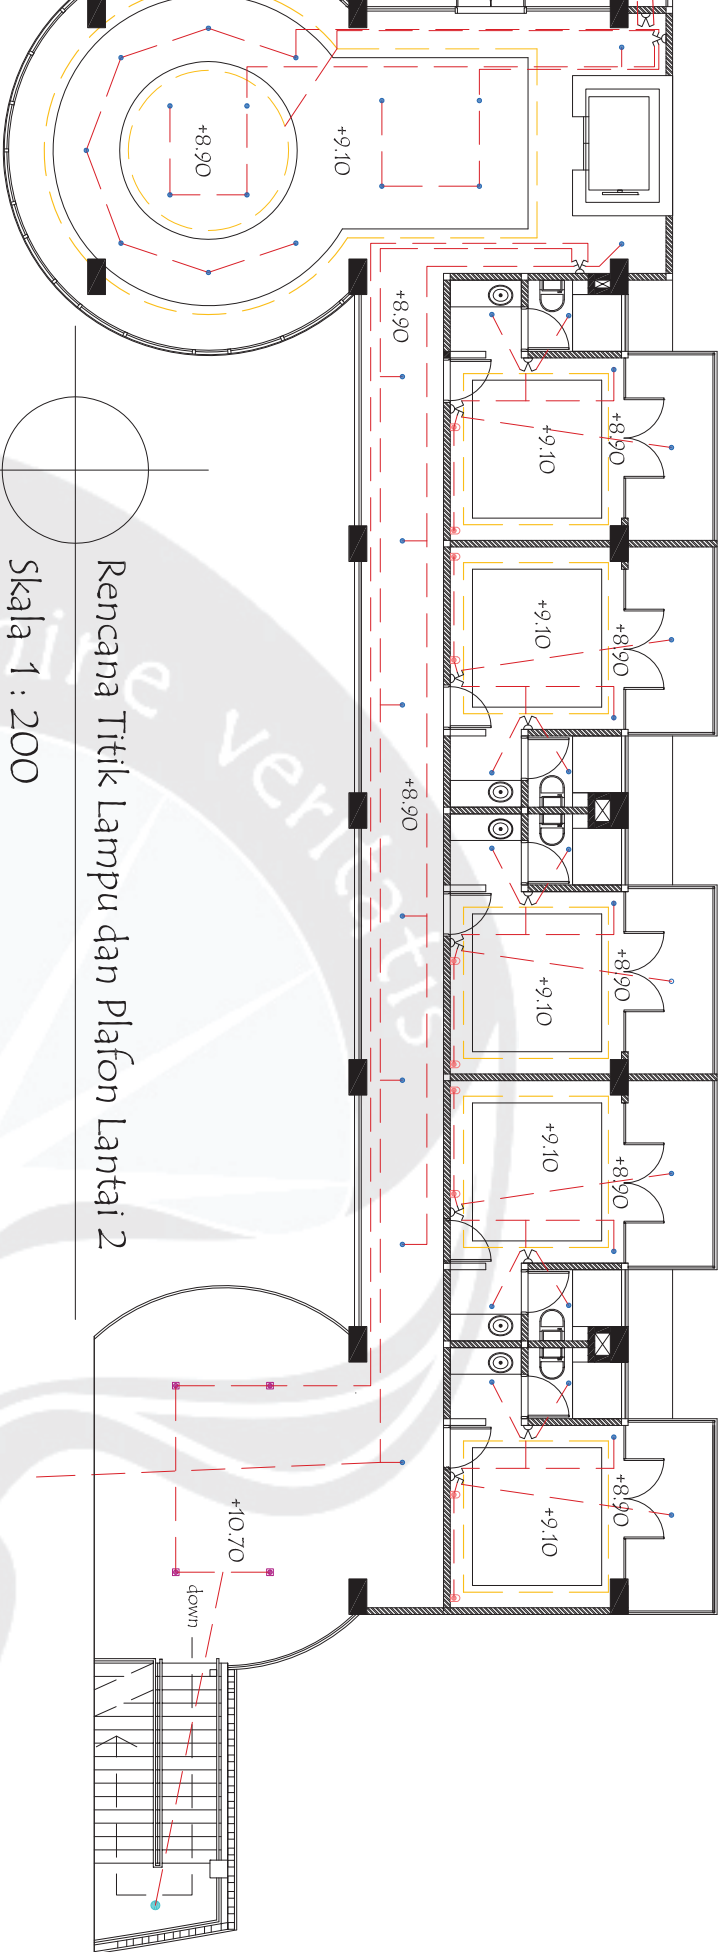

Rencana Titik Lampu dan Plafon Lantai 2

Skala 1 : 200

RANCANGAN

Downlight LED 11 W, Colour Warm White

Downlight LED 5 W, Colour Warm White

Halogen LED 9 W, Colour Warm White

Downlight Outbow 9 W, Colour Warm White

Lampu Neon LED 11 W, Colour Warm White


Kabel Listrik

Lampu Dinding


Saklar 4 gang

Saklar 3 gang

Saklar 2 gang

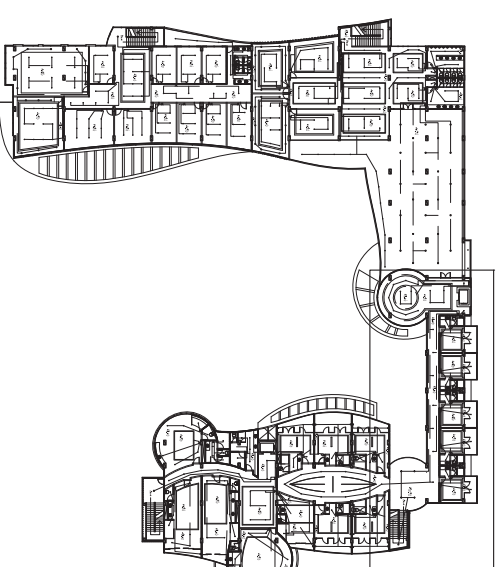

KEYP

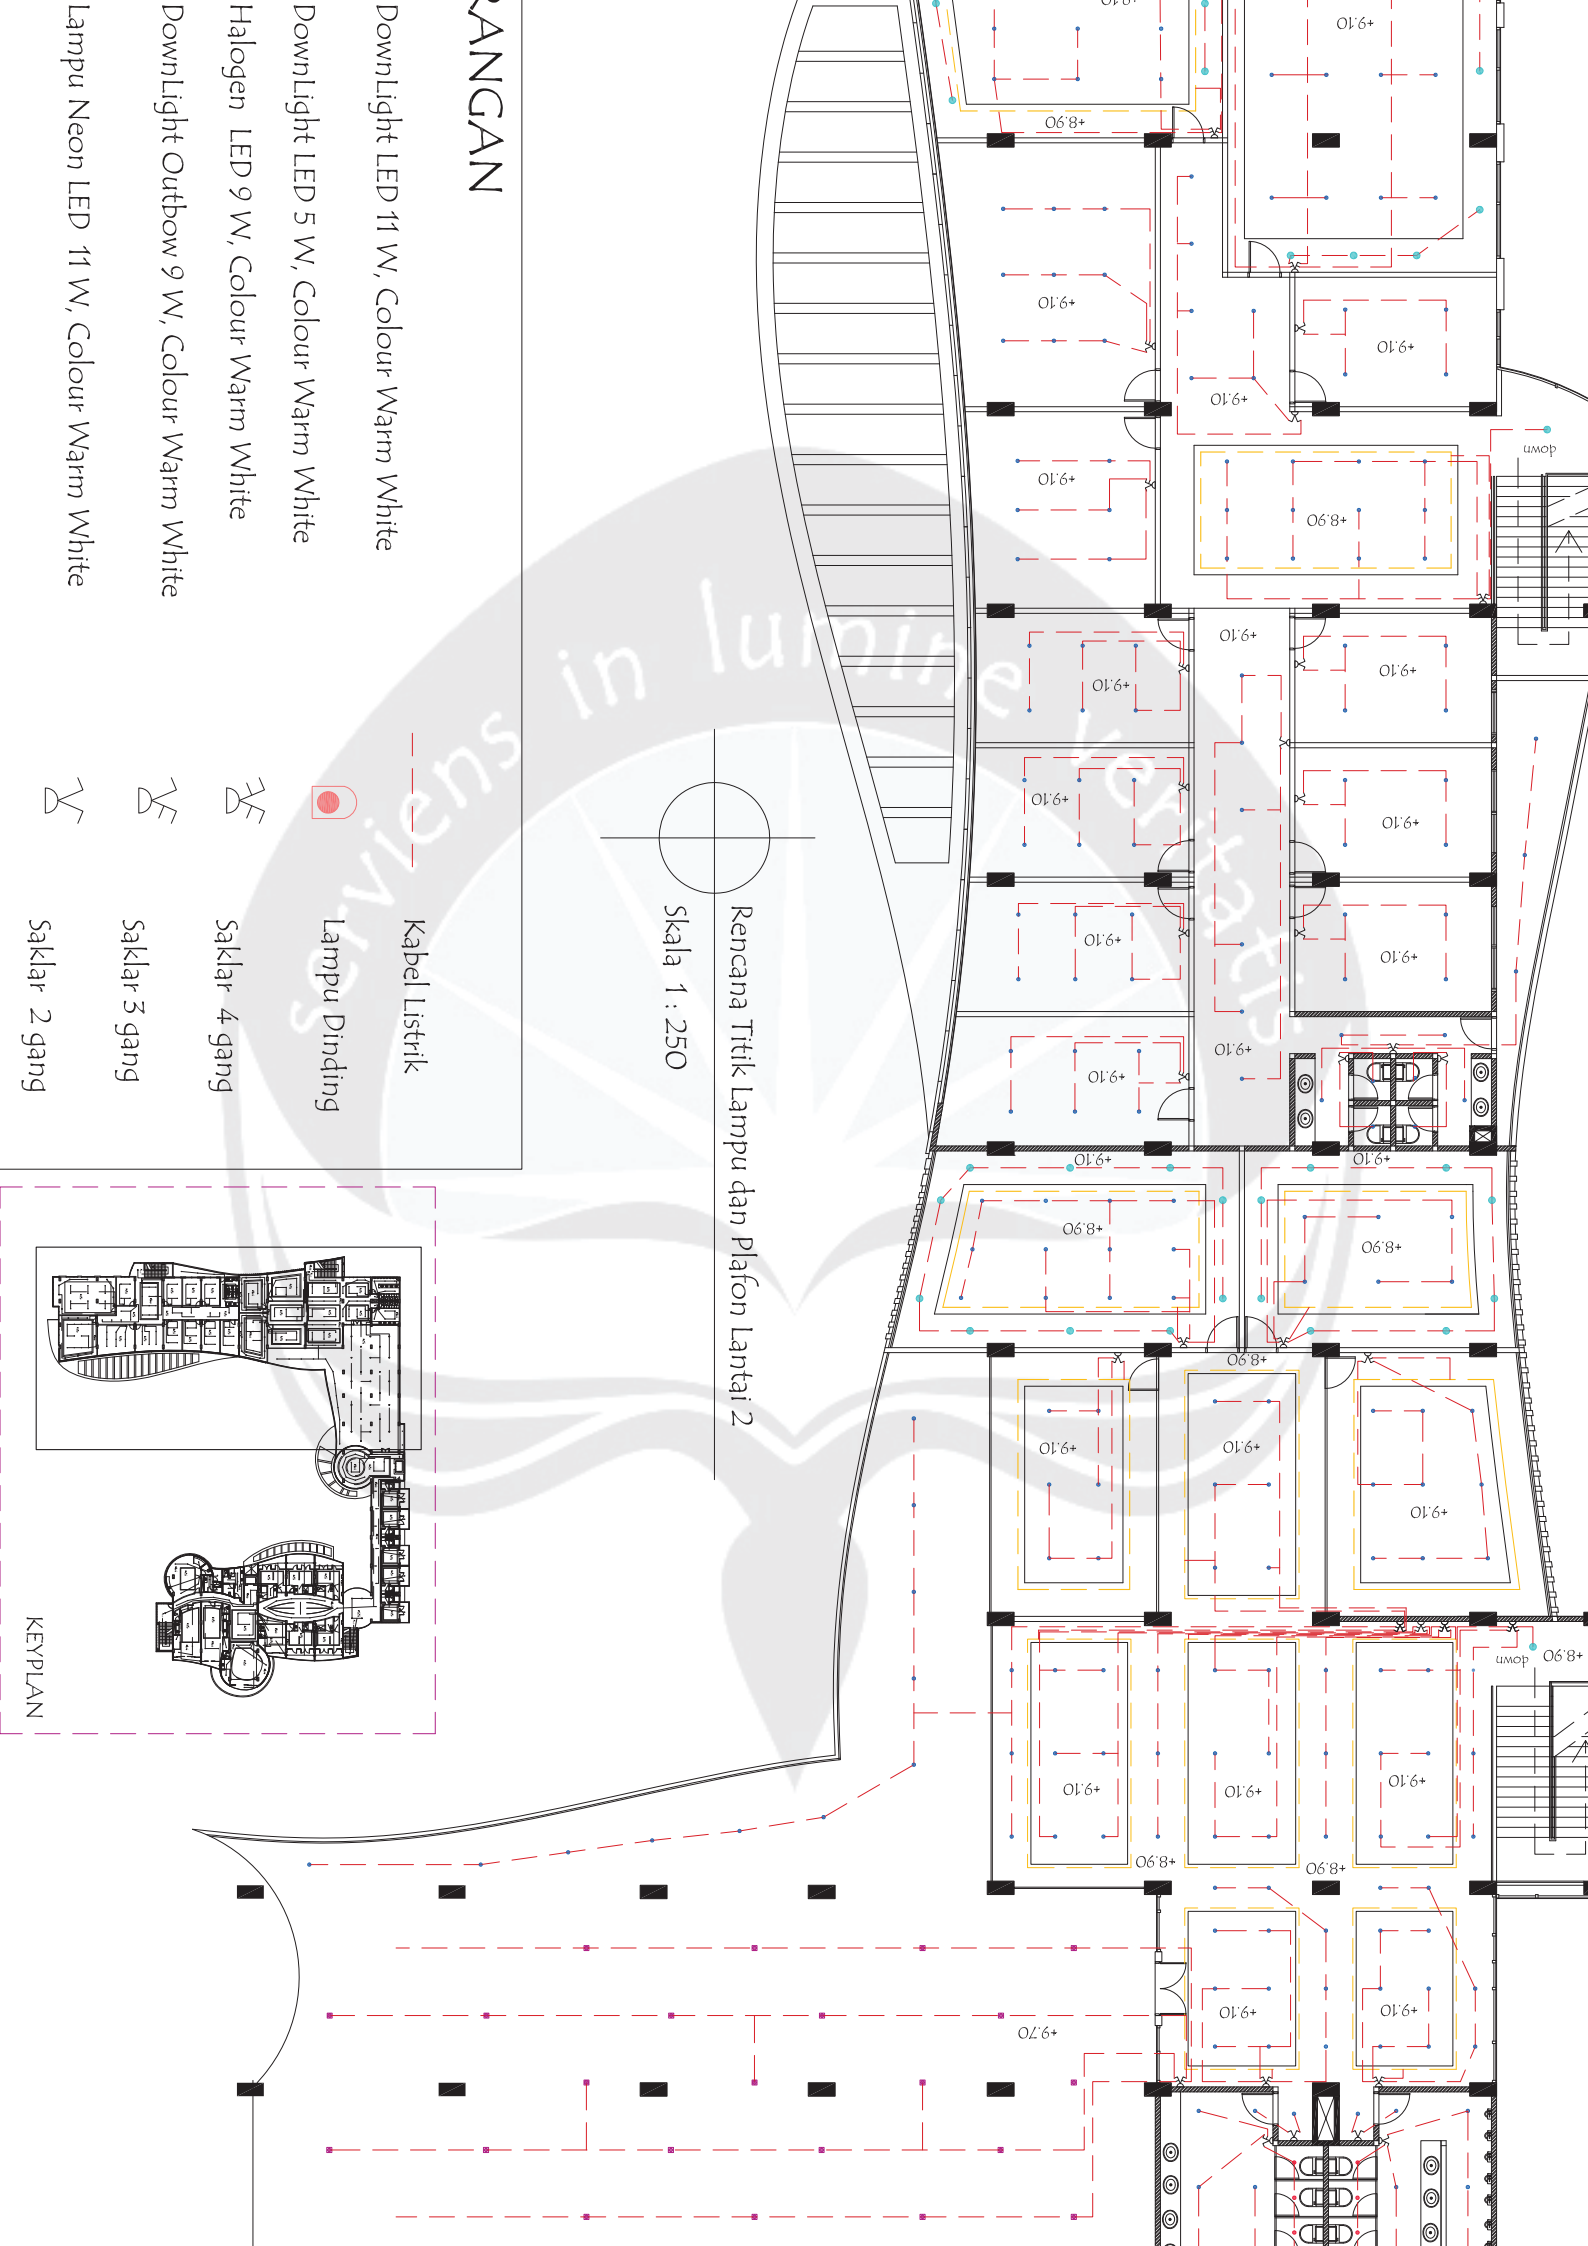

LANGKAN

Downlight LED 11 W, Colour Warm White

Downlight LED 5 W, Colour Warm White

Halogen LED 9 W, Colour Warm White

Downlight Outbow 9 W, Colour Warm White

Lampu Neon LED 11 W, Colour Warm White



Kabel Listrik



Lampu Dinding



Saklar 4 gang




Saklar 3 gang




Saklar 2 gang

Rencana Titik Lampu dan Plafon Lantai 2
Skala 1 : 250

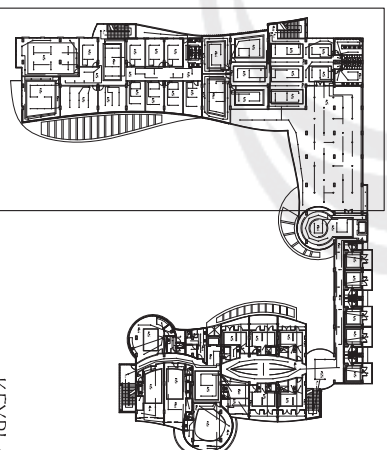

KEYPLAN

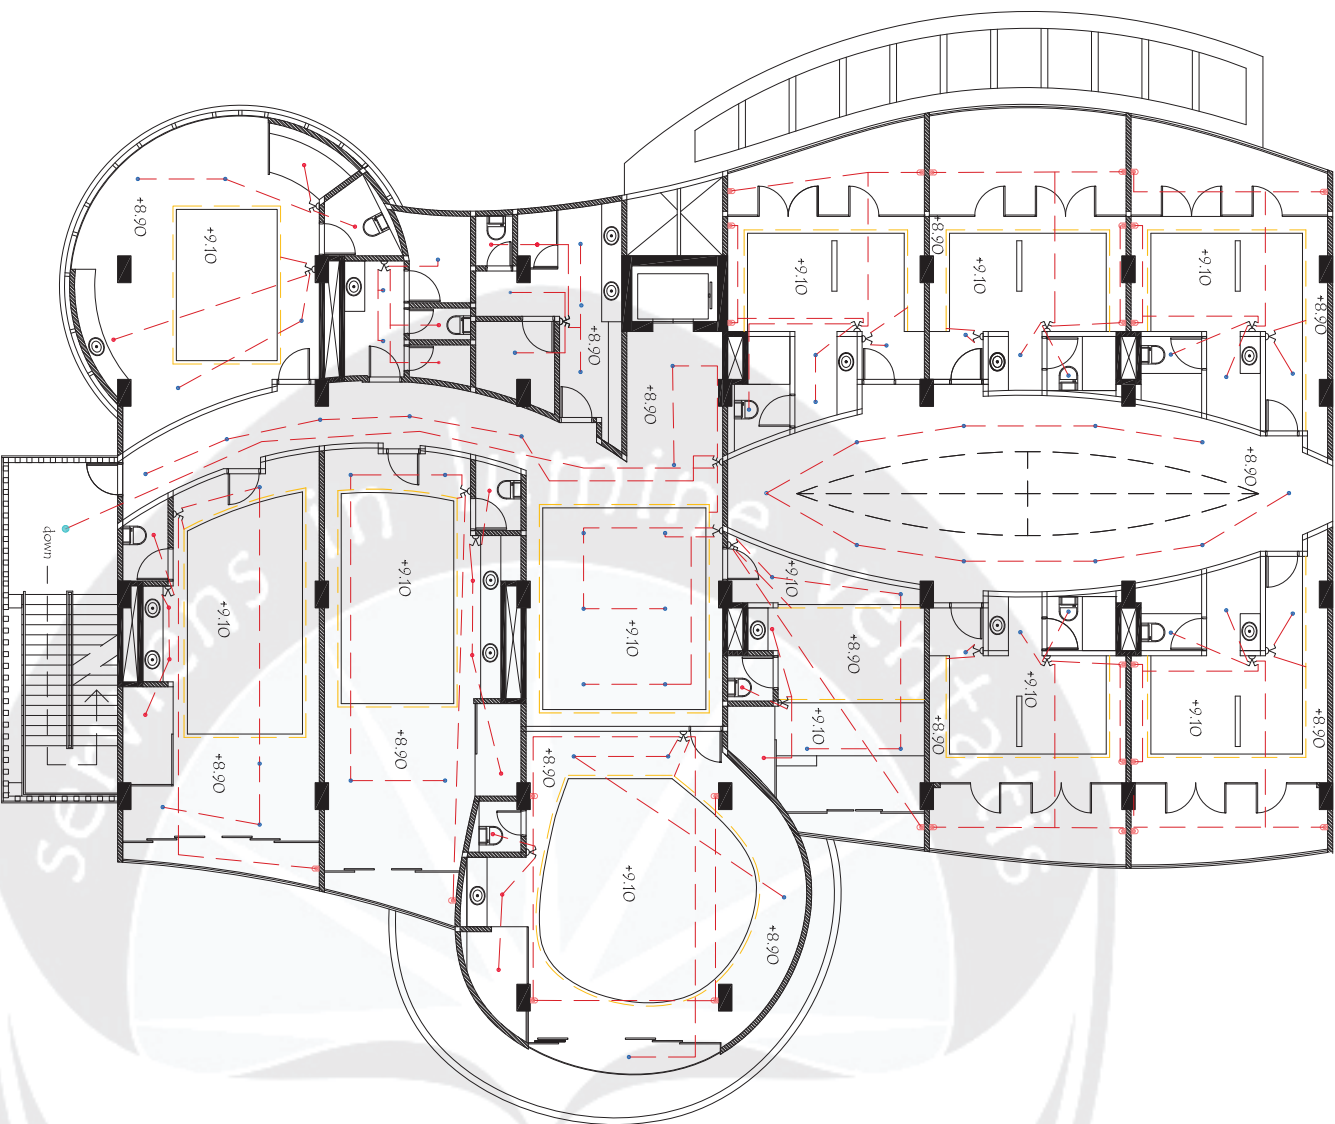


Rencana Titik Lampu dan Plafon Lantai 2


Skala 1 : 250

KETERANGAN

-  Downlight LED 11 W, Colour Warm
-  Downlight LED 5 W, Colour Warm
-  Halogen LED 9 W, Colour Warm
-  Downlight Outbow 9 W, Colour Warm
-  Lampu Neon LED 11 W, Colour Warm
-  Kabel Listrik
-  Lampu Dinding
-  Saklar 4 gang
-  Saklar 3 gang
-  Saklar 2 gang


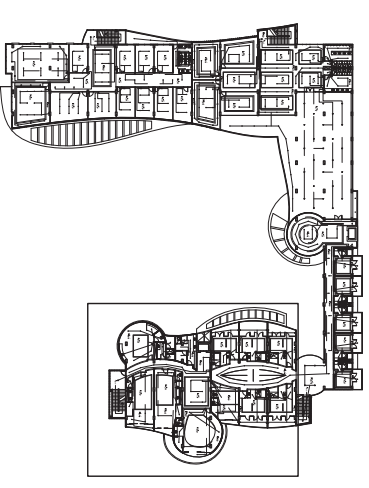


KEYPLAN

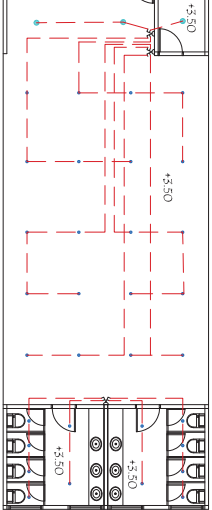


Rencana Titik Lampu dan Plafon Kantin

Skala 1 : 500

  

Rencana Titik Lampu dan Plafon Area Service

Skala 1 : 500

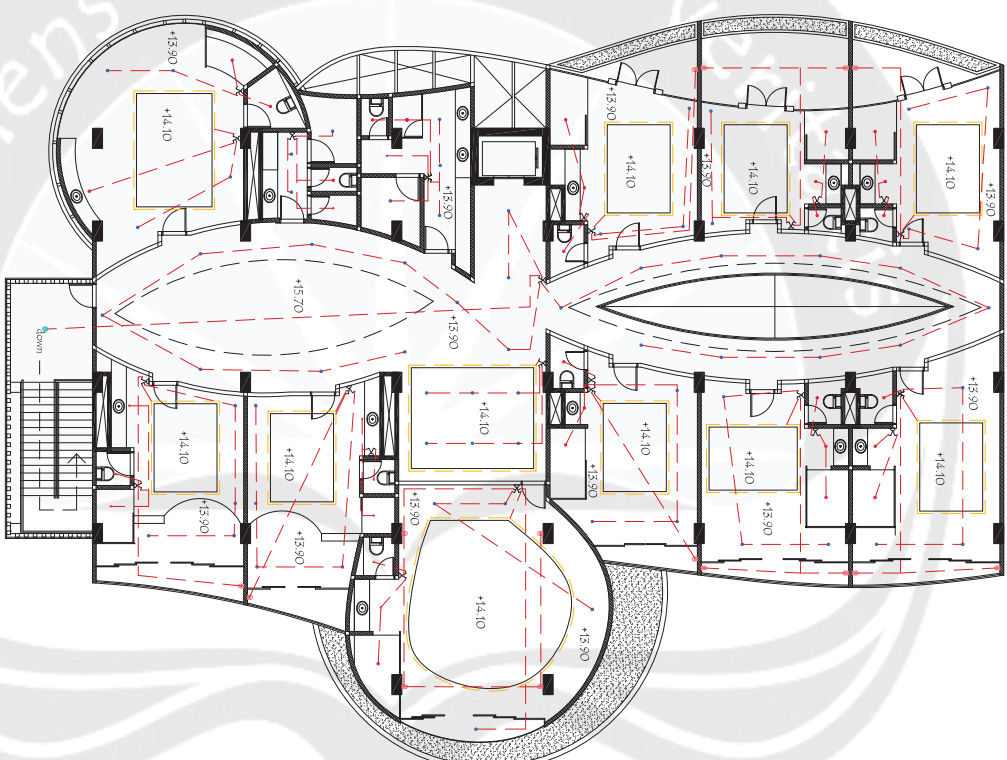


Rencana Titik Lampu dan Plafon Lantai 3

Skala 1 : 500

KETERANGAN

	Downlight LED 11 W, Colour
	Downlight LED 5 W, Colour
	Halogen LED 9 W, Colour W
	Downlight Outbow 9 W, Co
	Lampu Neon LED 11 W, Cold
	Kabel Listrik
	Lampu Dinding
	Saklar 4 gang
	Saklar 3 gang
	Saklar 2 gang



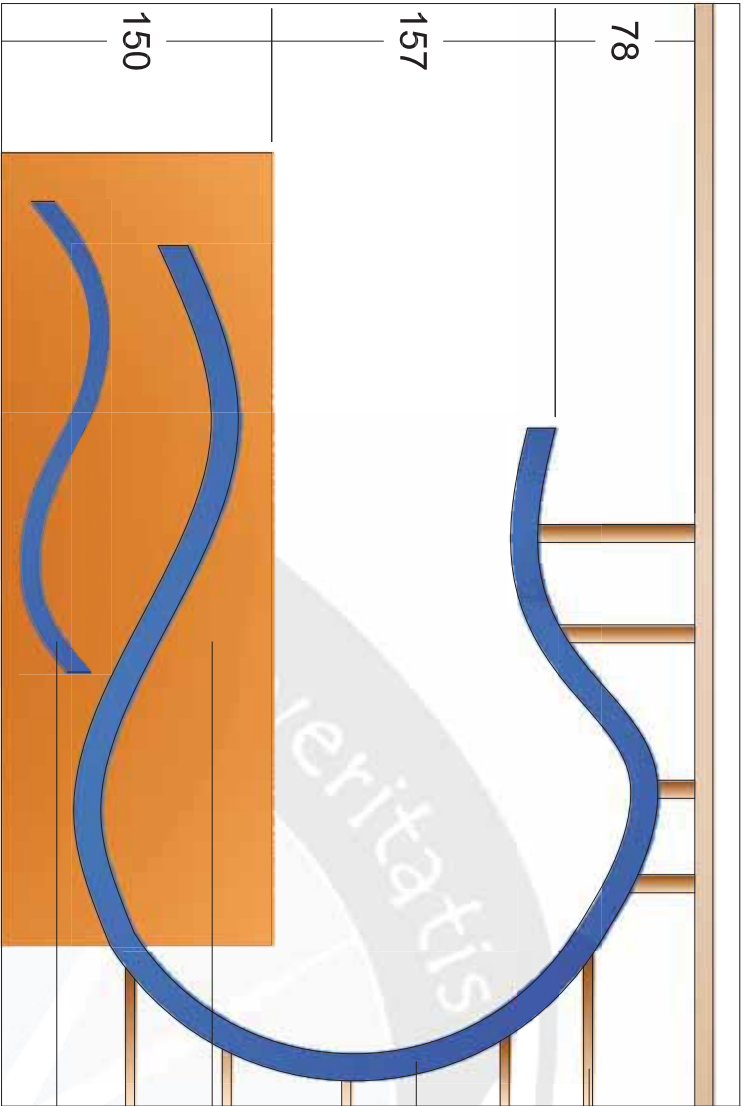


penguat



aksen motif gelombang air
warna : biru, finish ducco


HPL motif kayu, warna ,muda

aksen motif gelombang air
warna : ducco biru

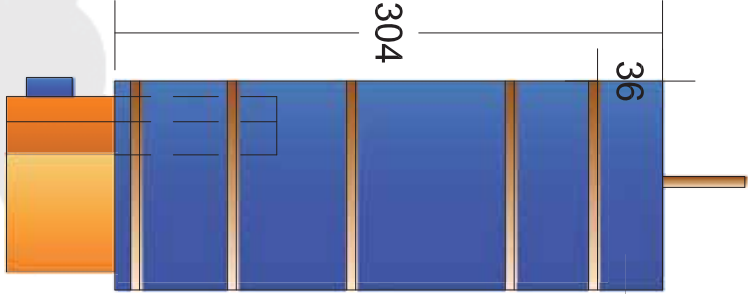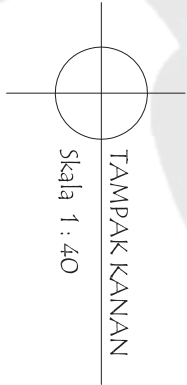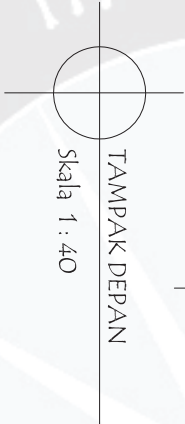



aksen motif gelombang air
warna : biru, finish ducco

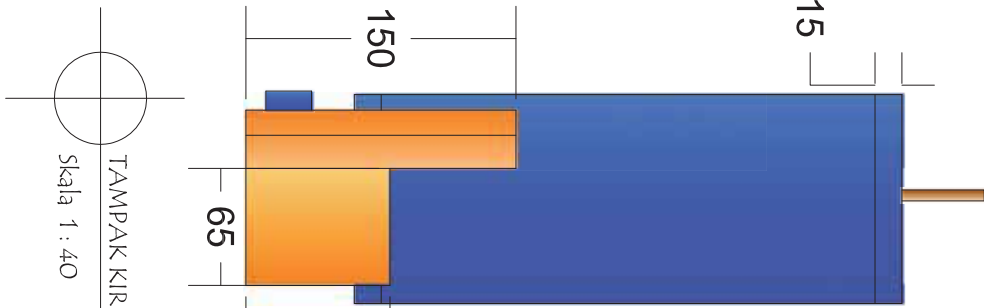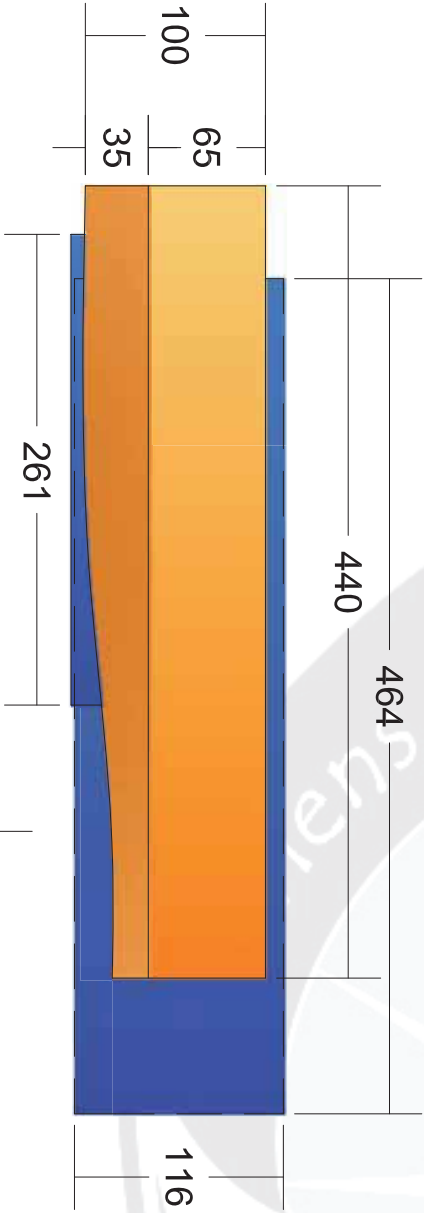

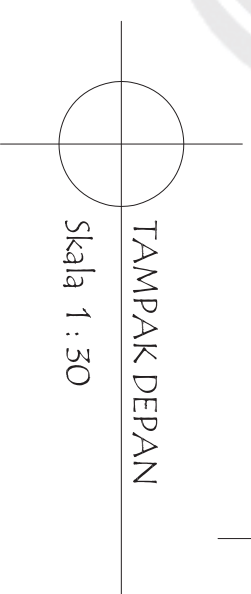

TAMPAK DEPAN

Skala 1 : 30

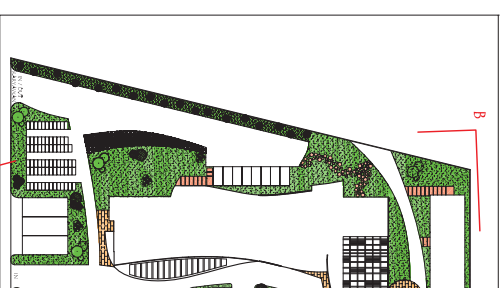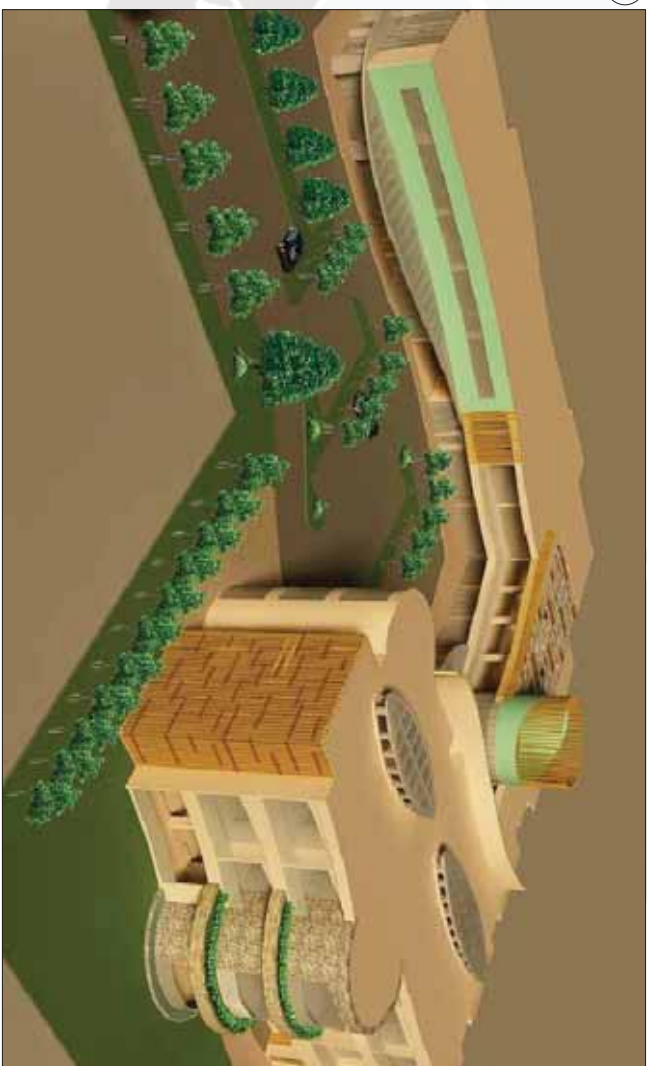


D

B



(C)

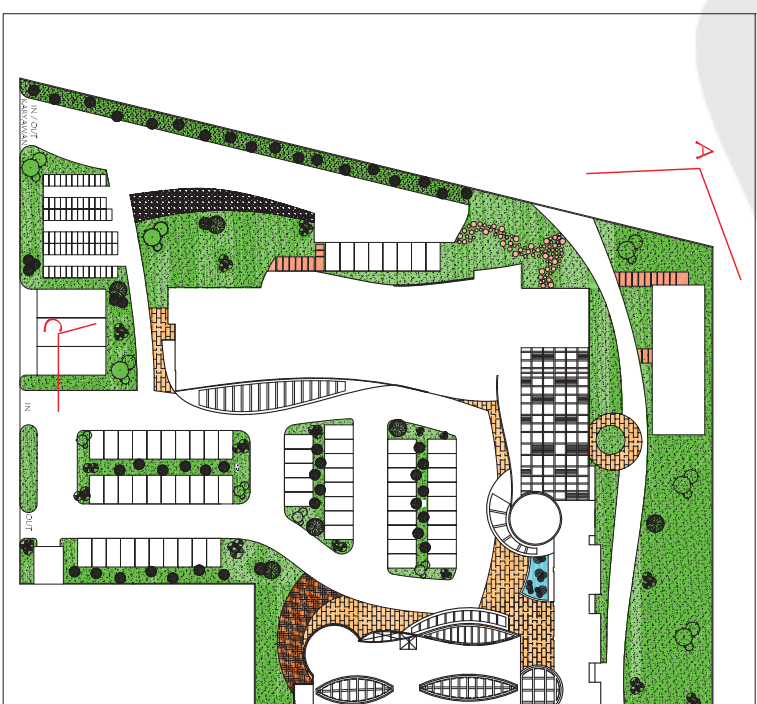



C

